
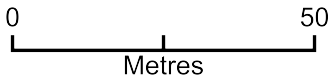


4 St Georges Avenue

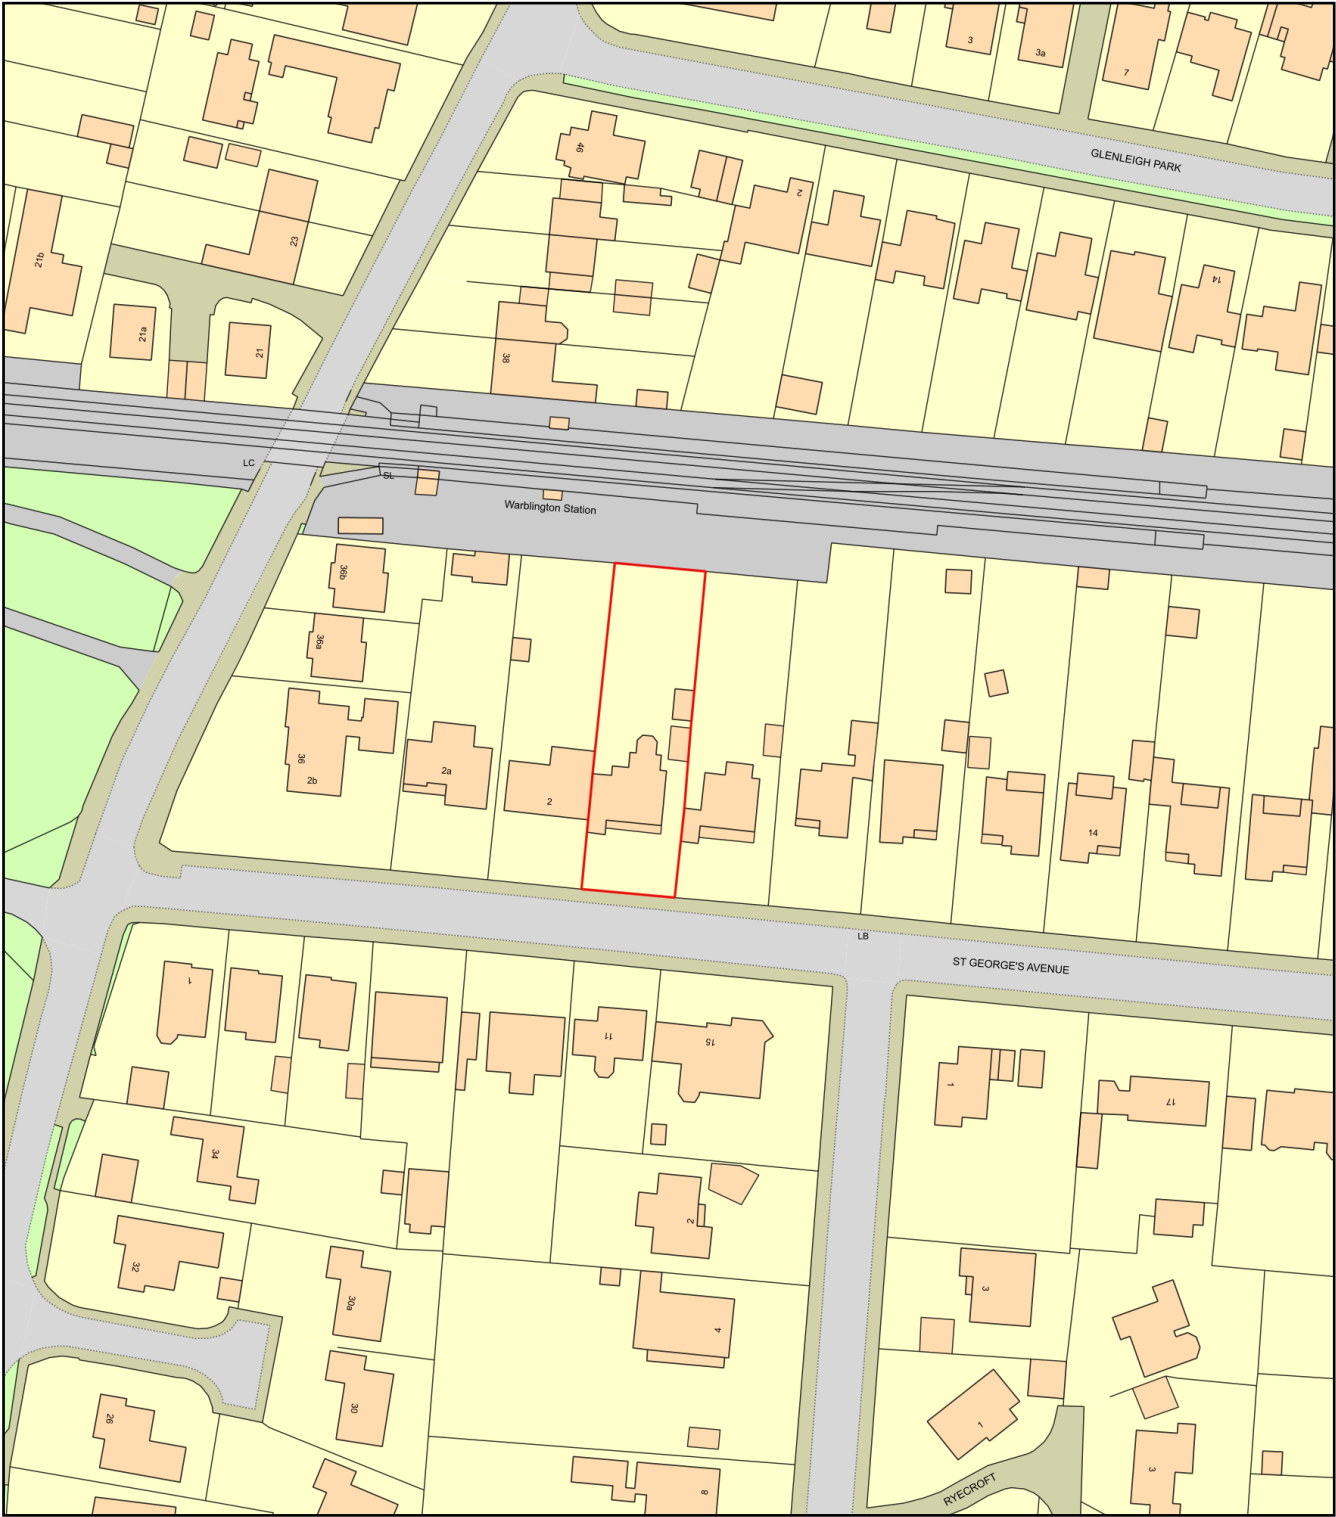

Plan Produced for: Applecore PDM

Date Produced: 19 Jul 2024

Plan Reference Number: TQRQM24201131219292

Scale: 1:1250 @ A4

