


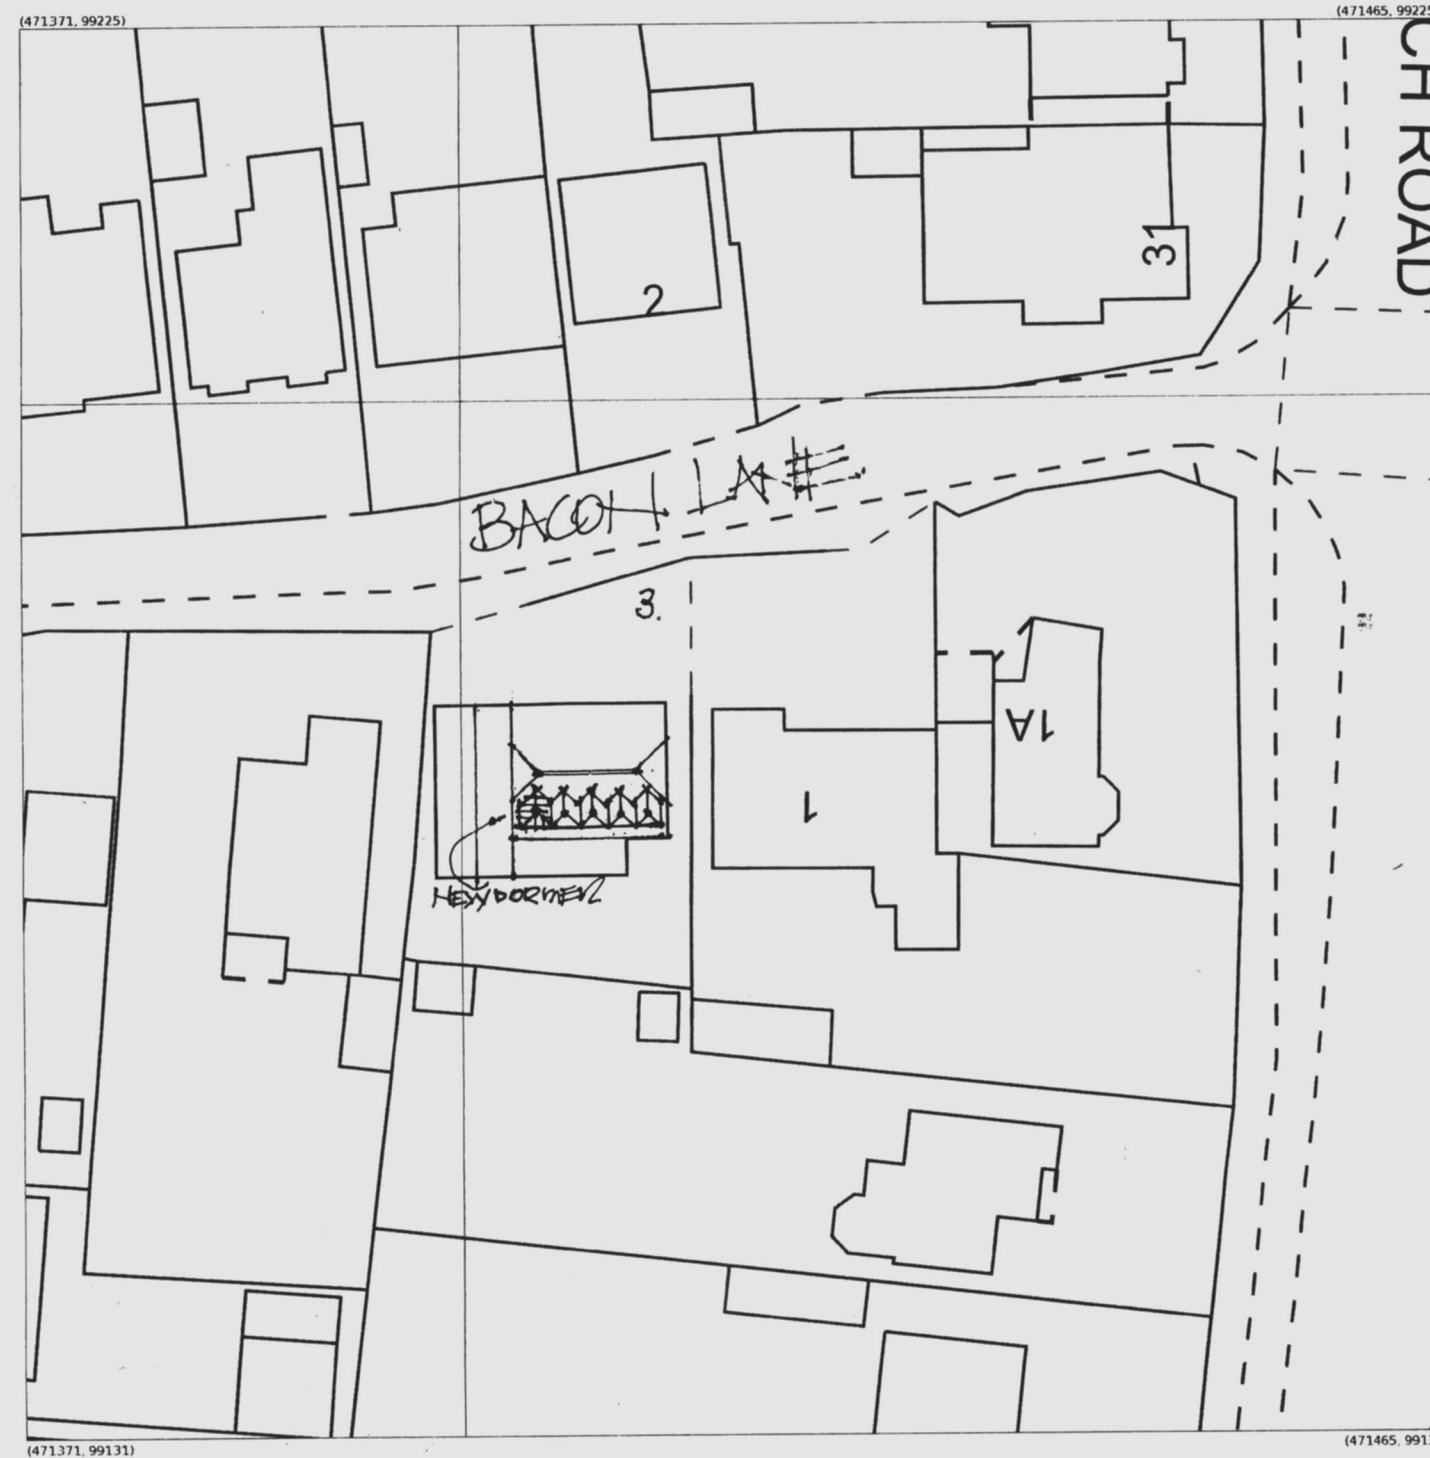

Produced 12 Dec 2022 from the Ordnance Survey MasterMap (Topography) Database and incorporating surveyed revision available at this date.

The representation of a road, track or path is no evidence of a right of way. The representation of features as lines is no evidence of a property boundary.



3, Bacon Ln, Hayling Island
PO11 0DN

Supplied by: Latitude Mapping Ltd
Licence: © Crown Copyright and
database rights 2022 OS 100038864
Reference: OI1575402
Centre coordinates: 471418 99178

SITE PLAN

**PROPOSED REAR DORMER TO FORM ENSUITE.
3, BACON LANE, HAYLING ISLAND, HANTS.
FOR MR & MRS D. LAKER.**