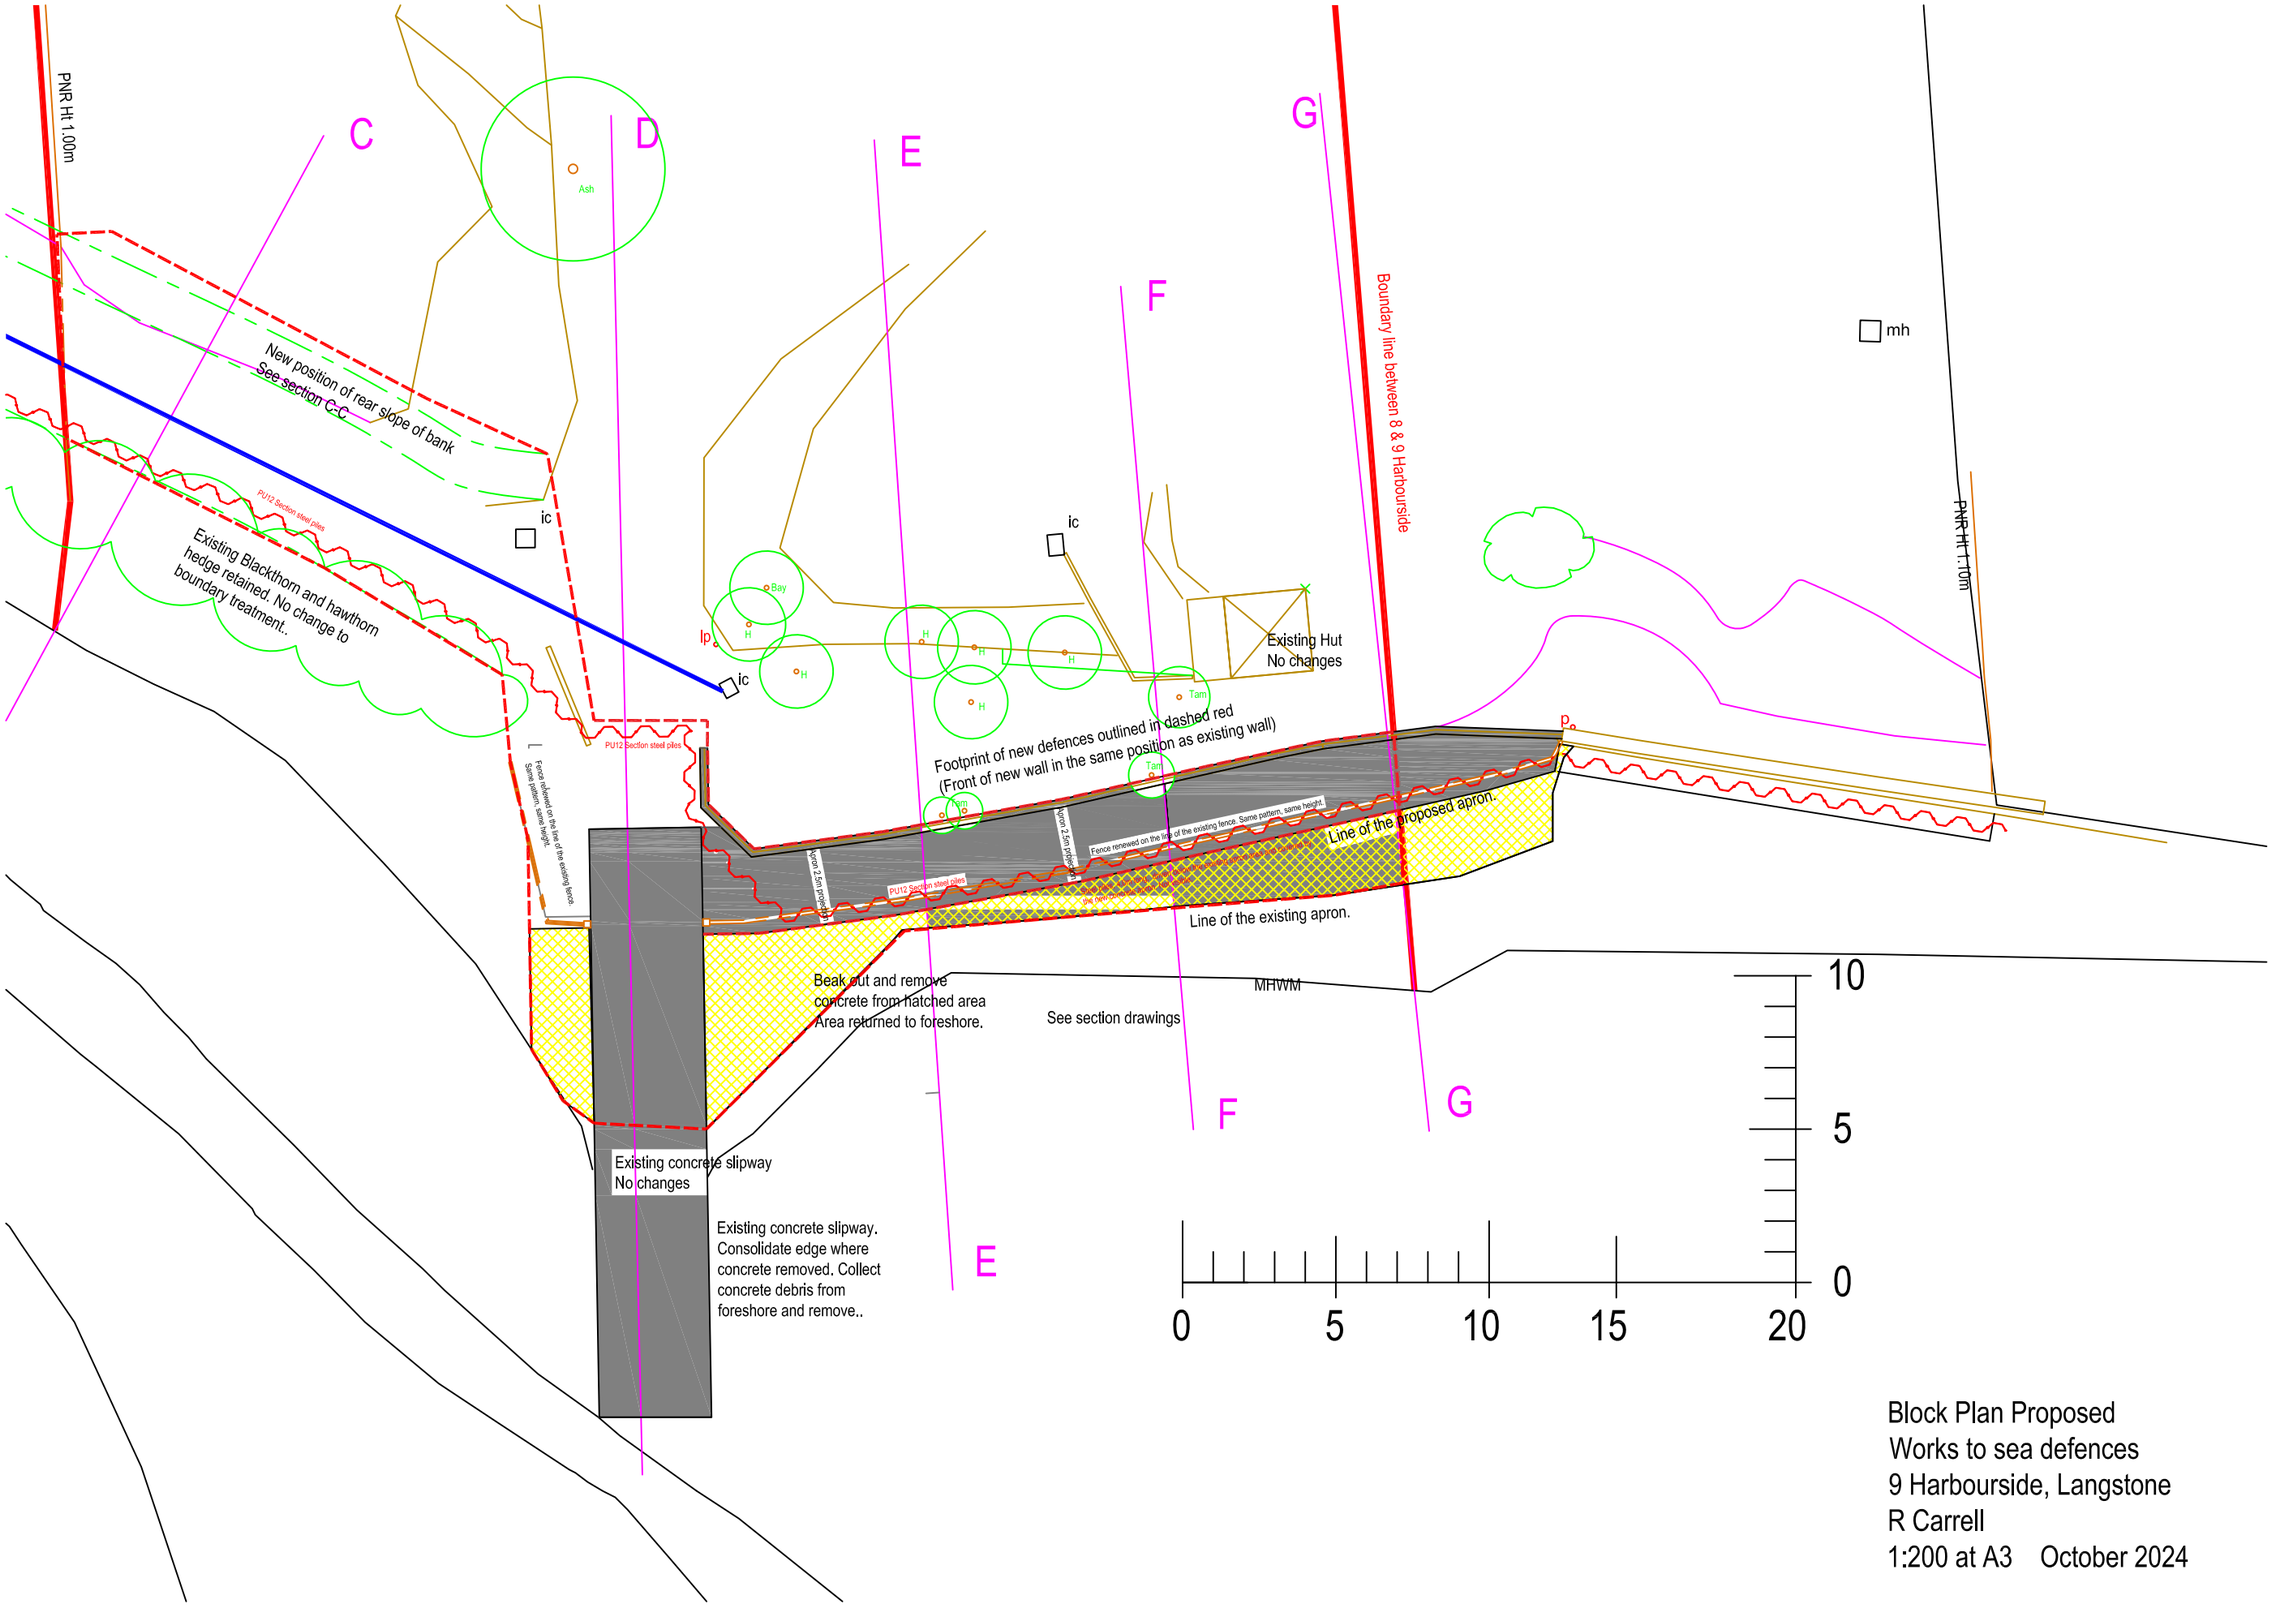


Block Plan Proposed
Works to sea defences
9 Harbourside, Langstone
R Carrell
1:200 at A3 October 2024