

**PROPOSED SINGLE STOREY SIDE ADDITION.
26, DANCES WAY, HAYLING ISLAND, HANTS.
FOR E. DEMETRIOU.**


Amended

ELECTRICAL INSTALLATION BY APPROVED
CERTIFICATED ELECTRICIAN TO COMPLY WITH
APPROVED DOCUMENT P.
CERTIFICATE TO BE ISSUED ON COMPLETION OF WORK.
BY COMPETENT APPROVED CERTIFICATED ELECTRICIAN
USE ENERGY EFFICIENT LIGHT BULBS AND FITTINGS.

NEW DRAIN 100MM DIAMETER APPROVED PLASTIC LAID
1.40 BEDDED AND SURROUNDED IN 150MM PEA
SHINGLE AND HAUNCHED WITH CONCRETE WHERE
SHALLOW.

NOTE PLANS TO BE READ IN CONJUNCTION WITH THE
ENGINEERS' DETAILS AND CALCULATIONS FOR STEEL
BEAM SIZES ALSO PADSTONE AND
FOUNDATION DETAILS. ENCASE STEEL IN 12.5MM
FIRELINE BOARDING FIXED STAGGERED JOINT.

NEW PLUMBING TO BS 5572 USE 75MM DEEP SEAL
TRAPS, SVP TAKEN UP 900MM ABOVE THE NEAREST
OPENING WINDOW PROVIDE RODDING ACCESS AT THE
BASE OF THE STACK.
WORK TO EXISTING BOILER TO BE CARRIED OUT BY AN
APPROVED GAS SAFE ENGINEER AND CERTIFICATED

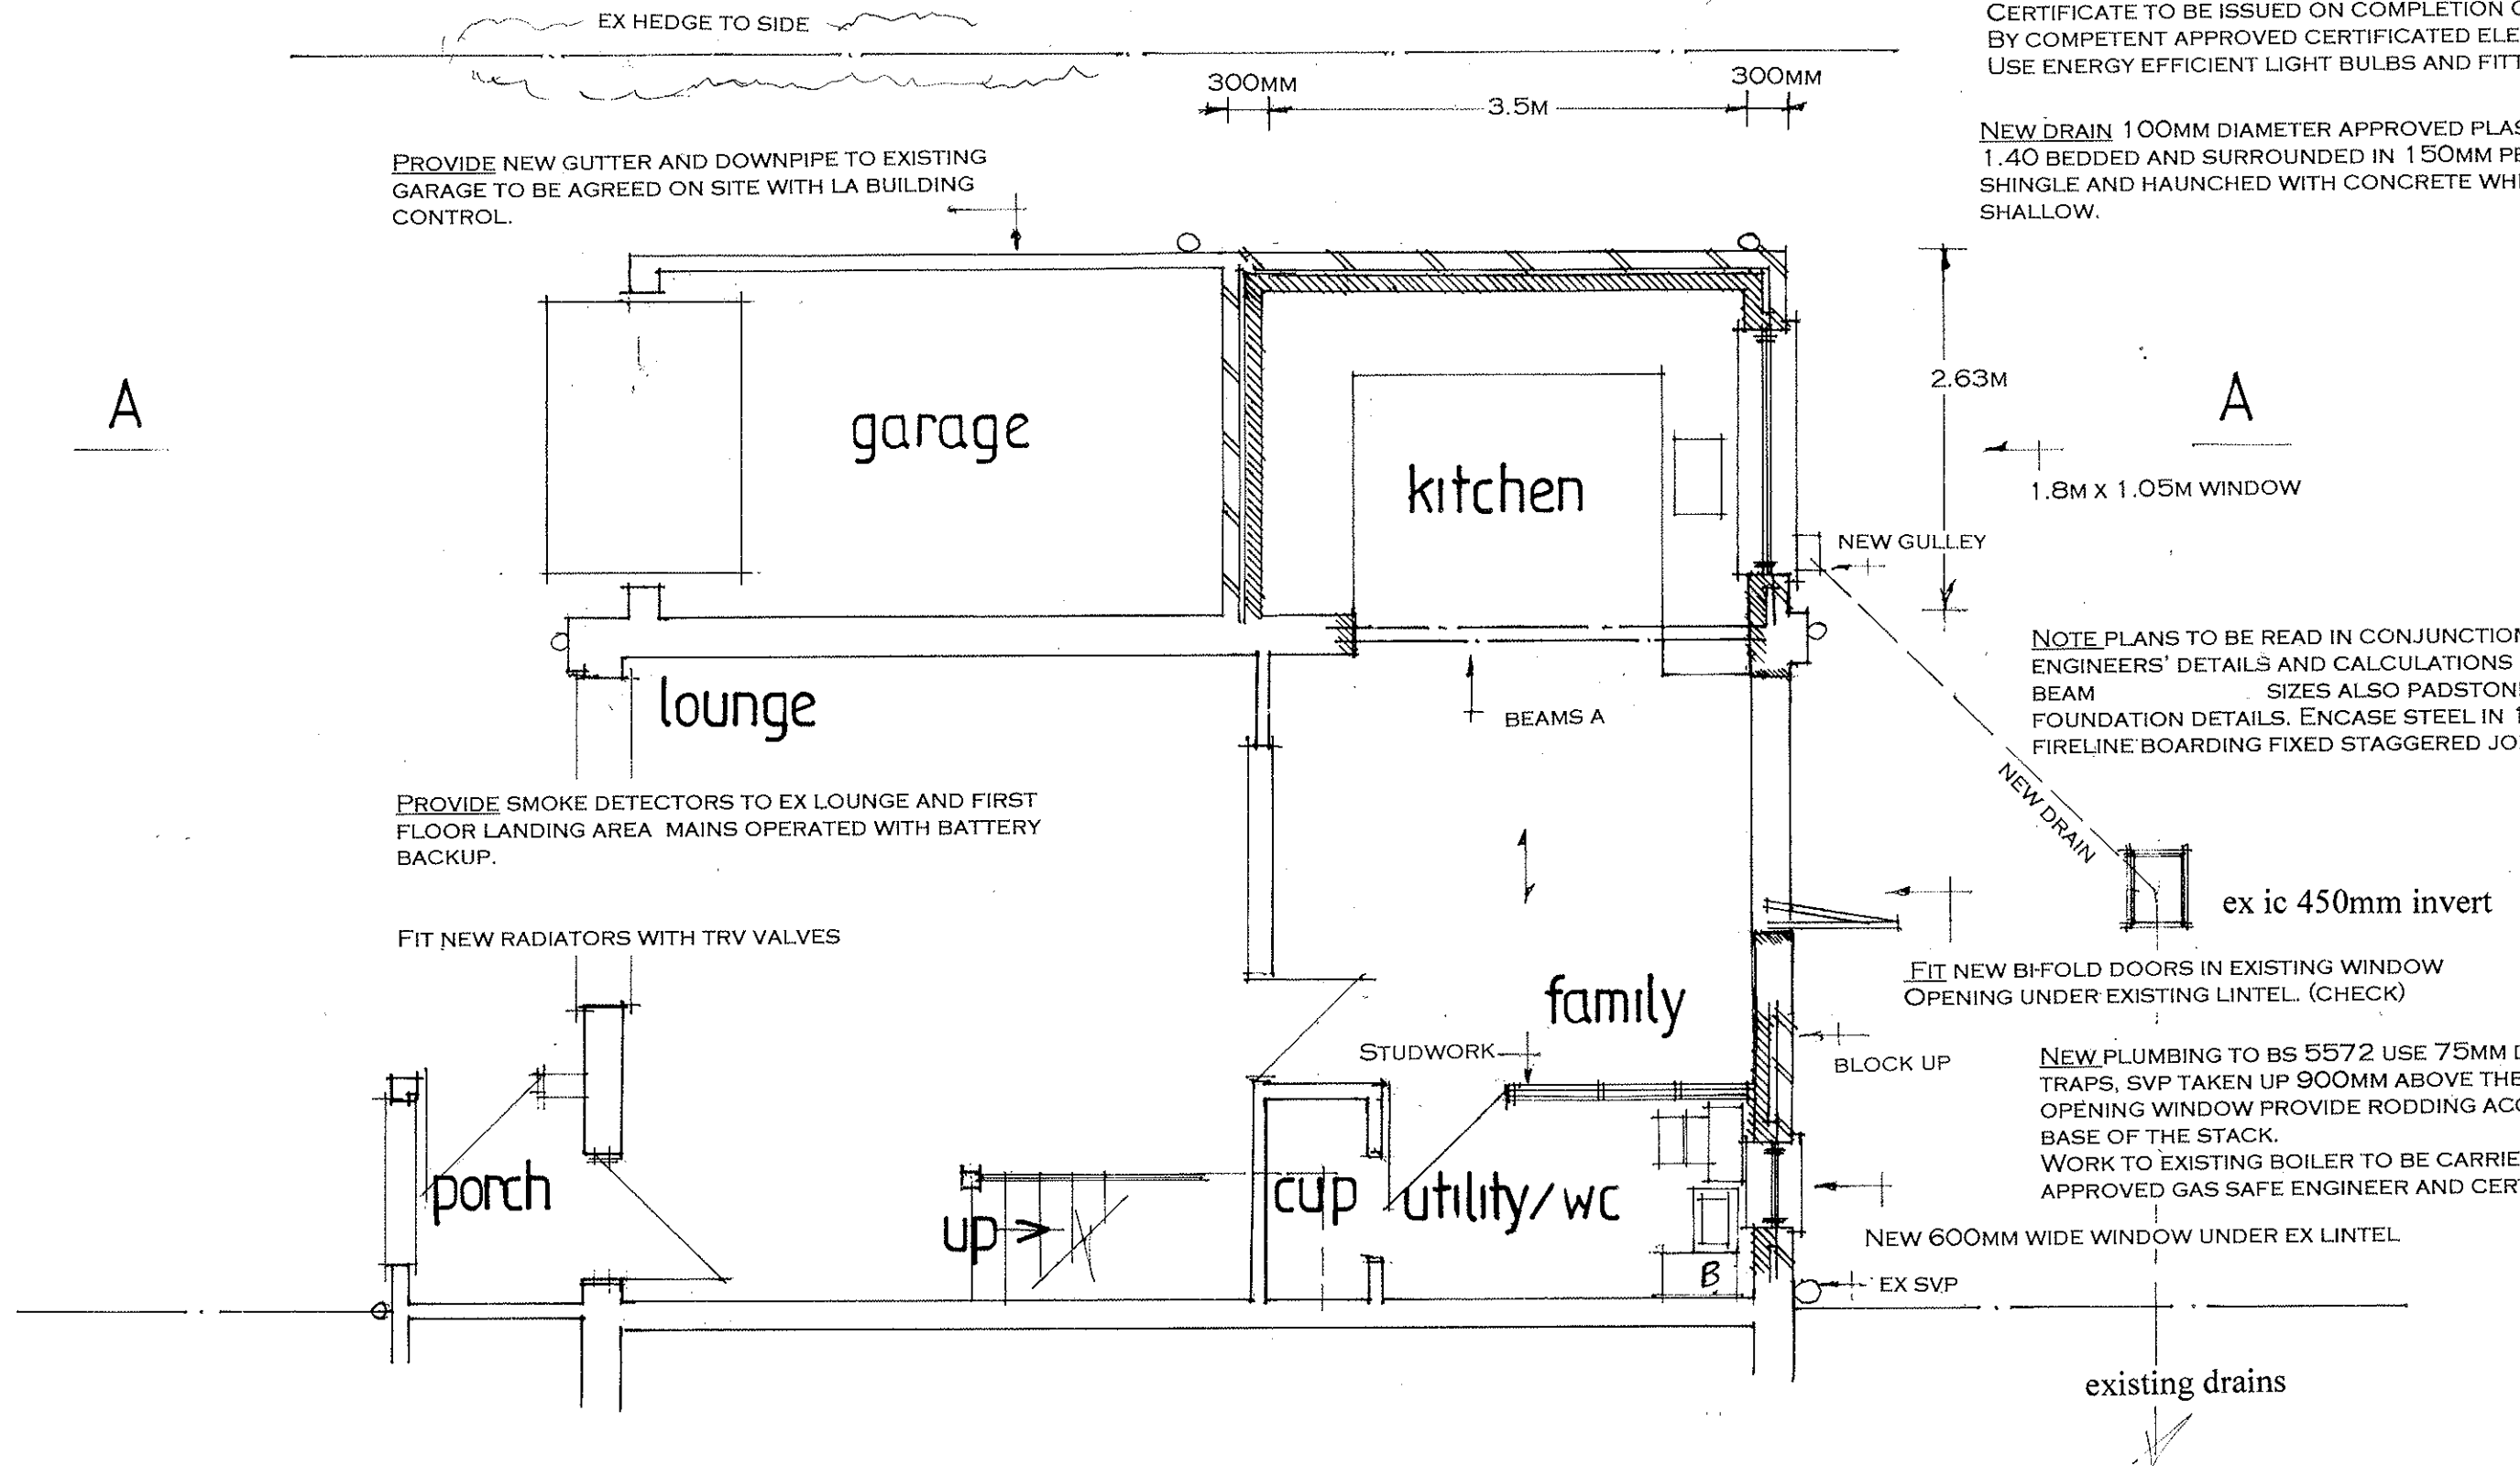

date june 24
scale 1:50

PROPOSED GROUND FLOOR

PETER J. WALKER
ISLAND DESIGN
182 SEAFRONT, HAYLING ISLAND, HANTS
PO11 9AN
MOB: 07973327695
TEL: 02392467571