
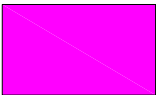


200mm Rockwool acoustic insulation between joists

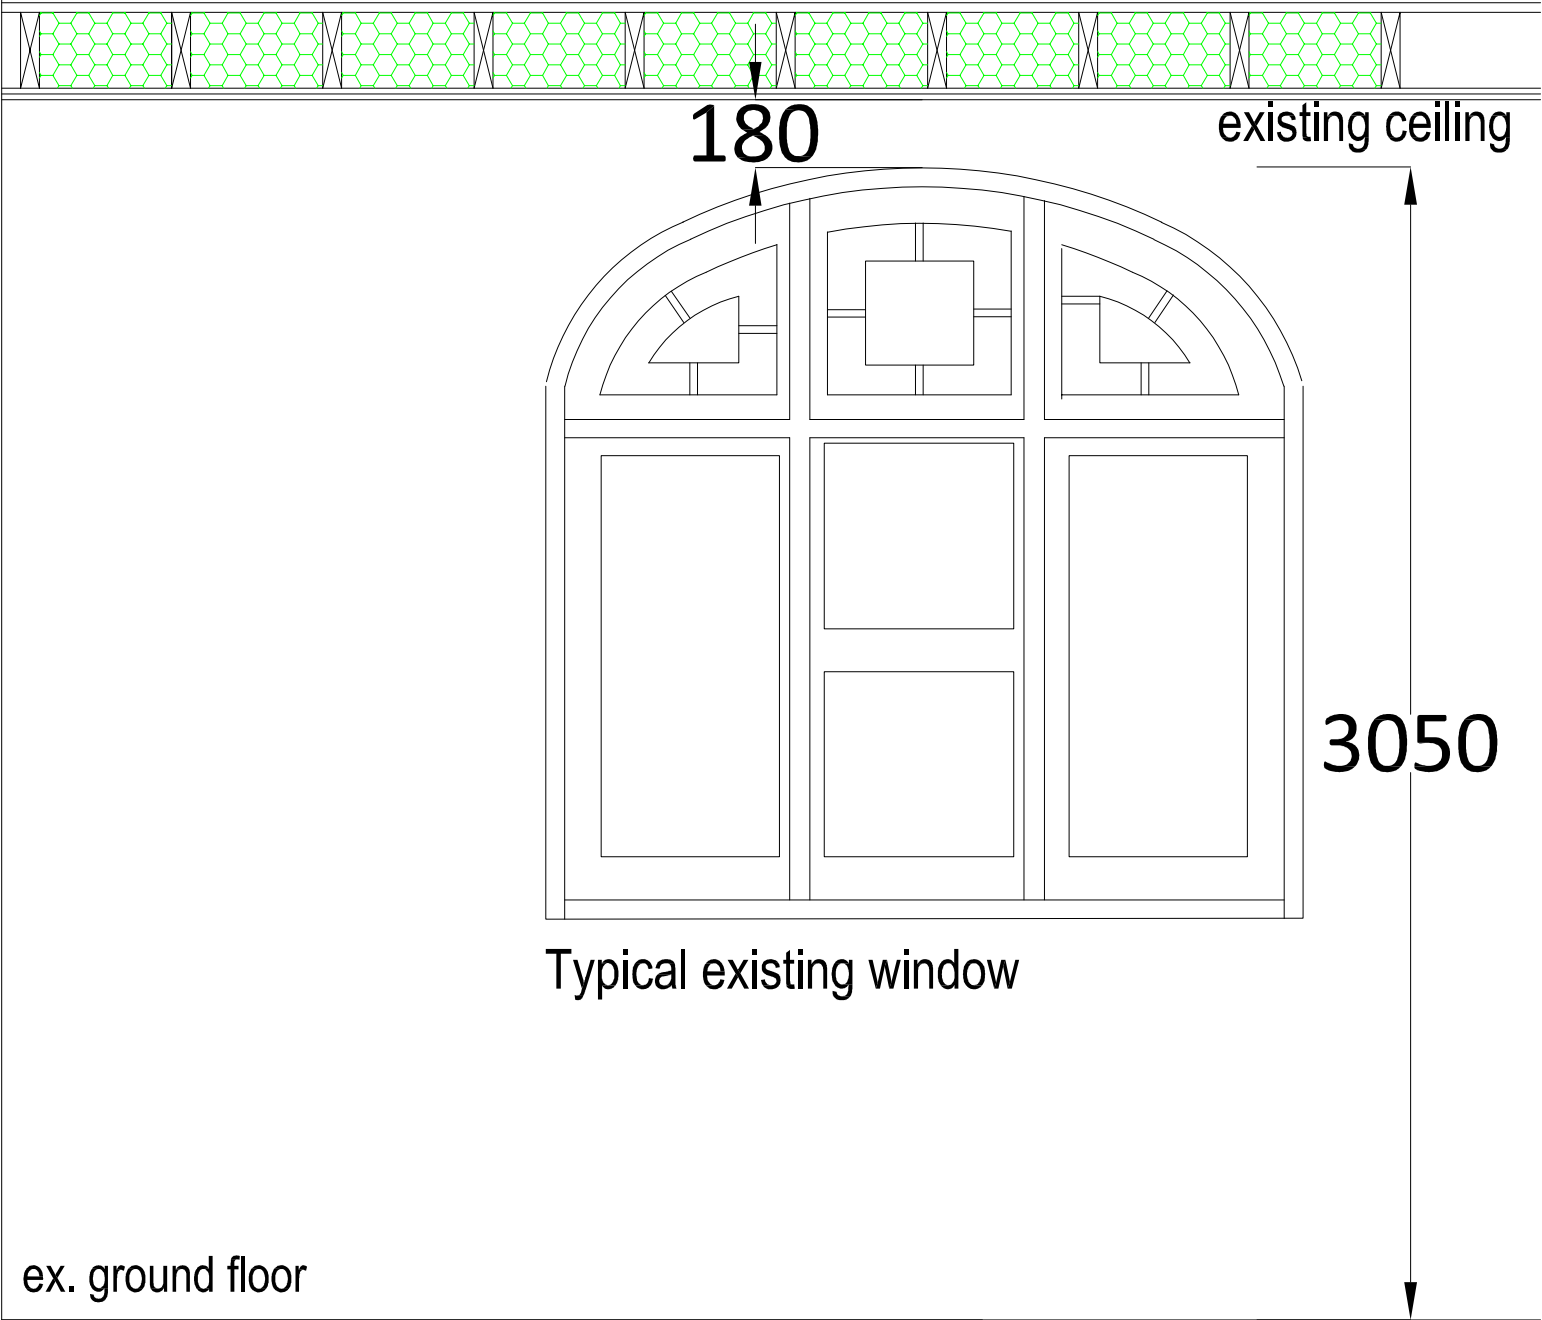

refer drawing no. 23/201/P-ceilings for locations

REVISION B: AMENDED - 16/04/24 - PG

SCALE	TITLE
1/20	1, East Street, Havant
DATE	
Mar. 24	

CONTRACTOR MUST CHECK ALL
DIMENSIONS ON SITE ONLY FIGURED
DIMENSIONS ARE TO BE WORKED FROM
DISCREPANCIES MUST BE REPORTED TO
THE ARCHITECT BEFORE PROCEEDING

© COPYRIGHT

AUTHOR	DETAIL	DRAWING No
PG	Section showing existing ceiling	23/201/PW10

A	B	C	D	E	F	G	H
J	K	L	M	N	P	Q	R
S	T	U	V	W	X	Y	Z

PETER GALLOWAY PARTNERSHIP



ARCHITECTS

HAVANT

TEL. 02392 483153

MOB. 07808 483362

E-MAIL: peter@pgparchitects.co.uk