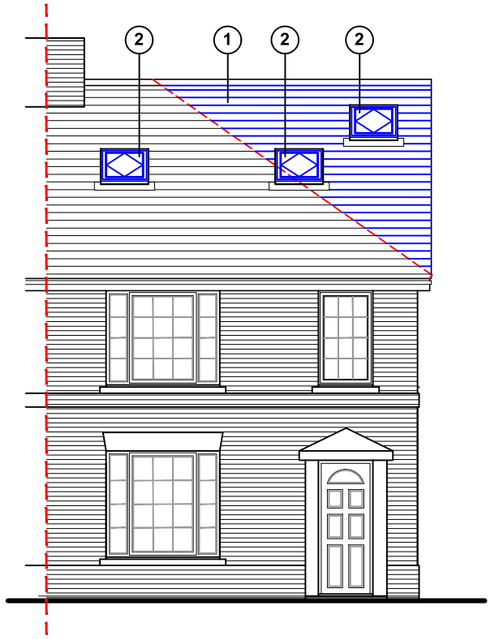

East (front) elevation

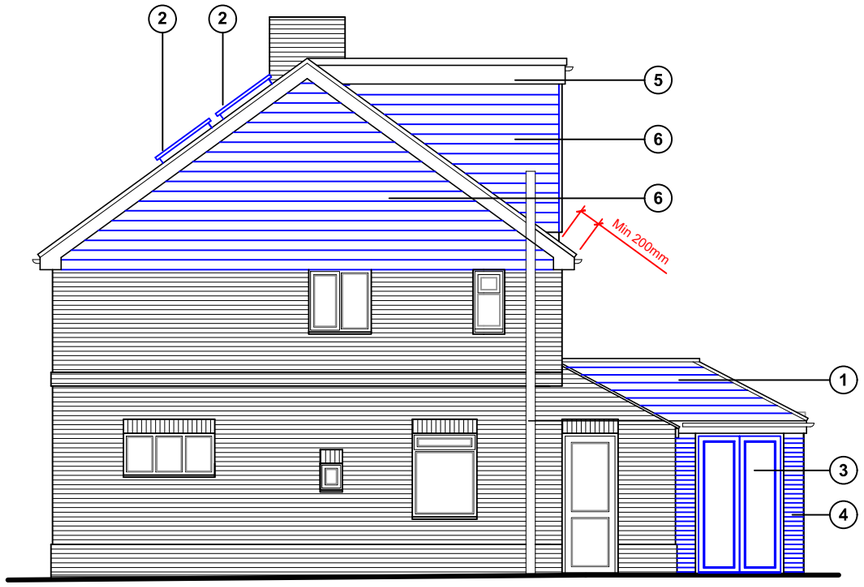

North (side) elevation

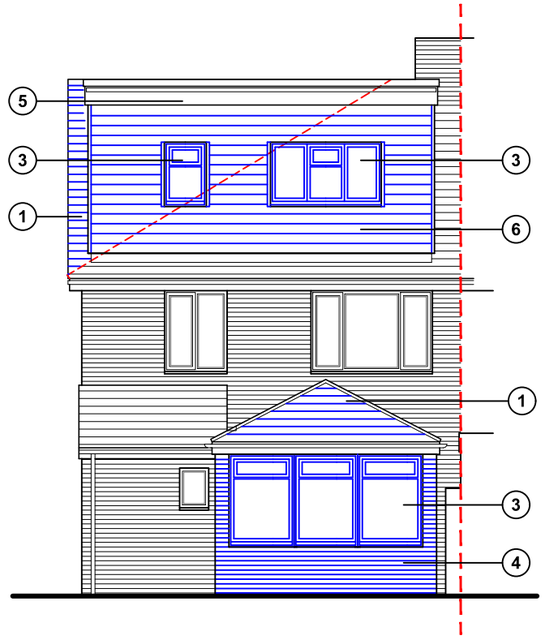

West (side) elevation

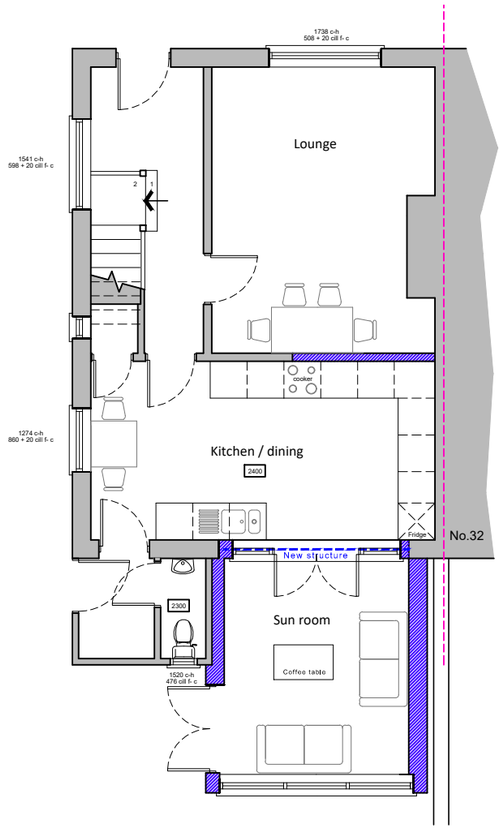

Ground floor plan

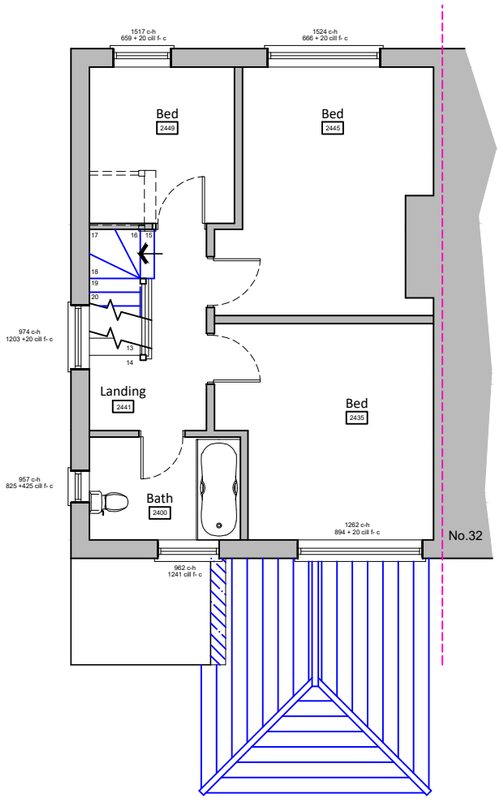

First floor plan

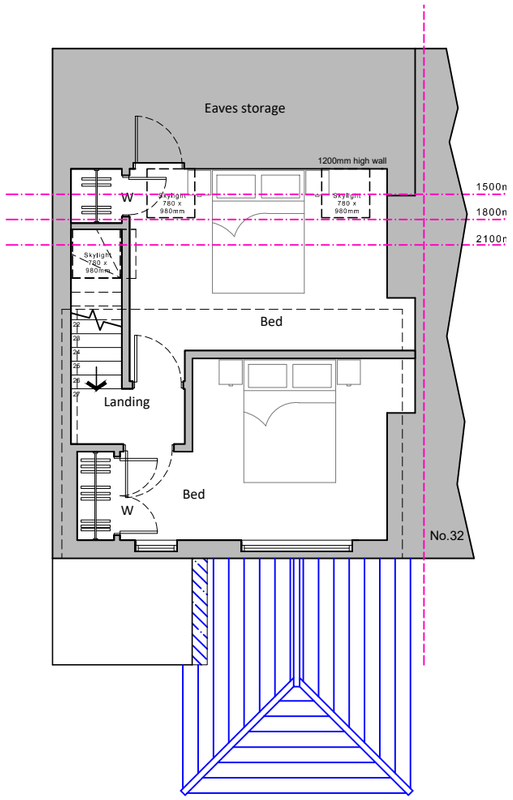

Second floor plan

Proposed schedule of materials:

1. Roof tiles to match existing
2. Roof light (Velux or similar product)
3. UpVC doors & windows to match existing
4. Bricks to match existing
5. Single ply flat roof
6. Marley Eternit weatherboard cladding

Existing walls

Proposed walls

Proposed structure

Proposed floor plans & elevations scale 1:100

1 0 1 2 3 4 5 6 7 8 9m

For	Title	Office Tel:
MRS COLWELL	PROPOSED FLOOR PLANS & ELEVATIONS	01243 933732
Project: PROPOSED EXTENSION AT 30 WIGAN CLOSE, BEDHAMPTON, PO9 3PP	Date: APRIL 2022 · Drawn: JB · Scale: 1:100 @ A3 · Checked: -	Email: admin@jb-architecturedesign.com
	Job Number: PL.593.22 · Drawing Number: -03 · Revision: D	Web: www.jb-architecturedesign.com

JB ARCHITECTURE