
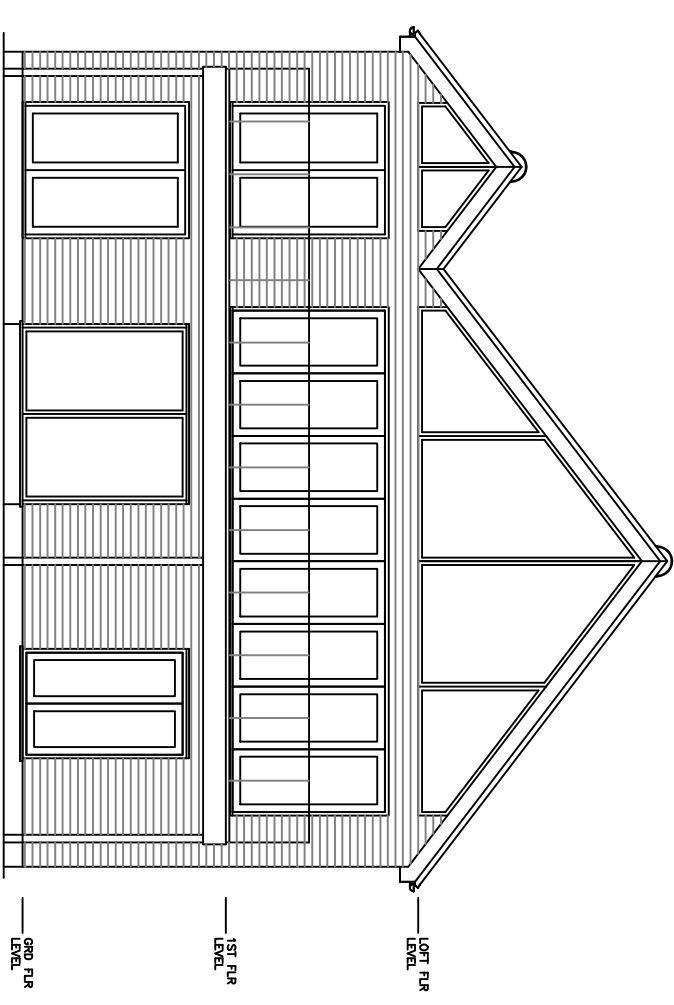
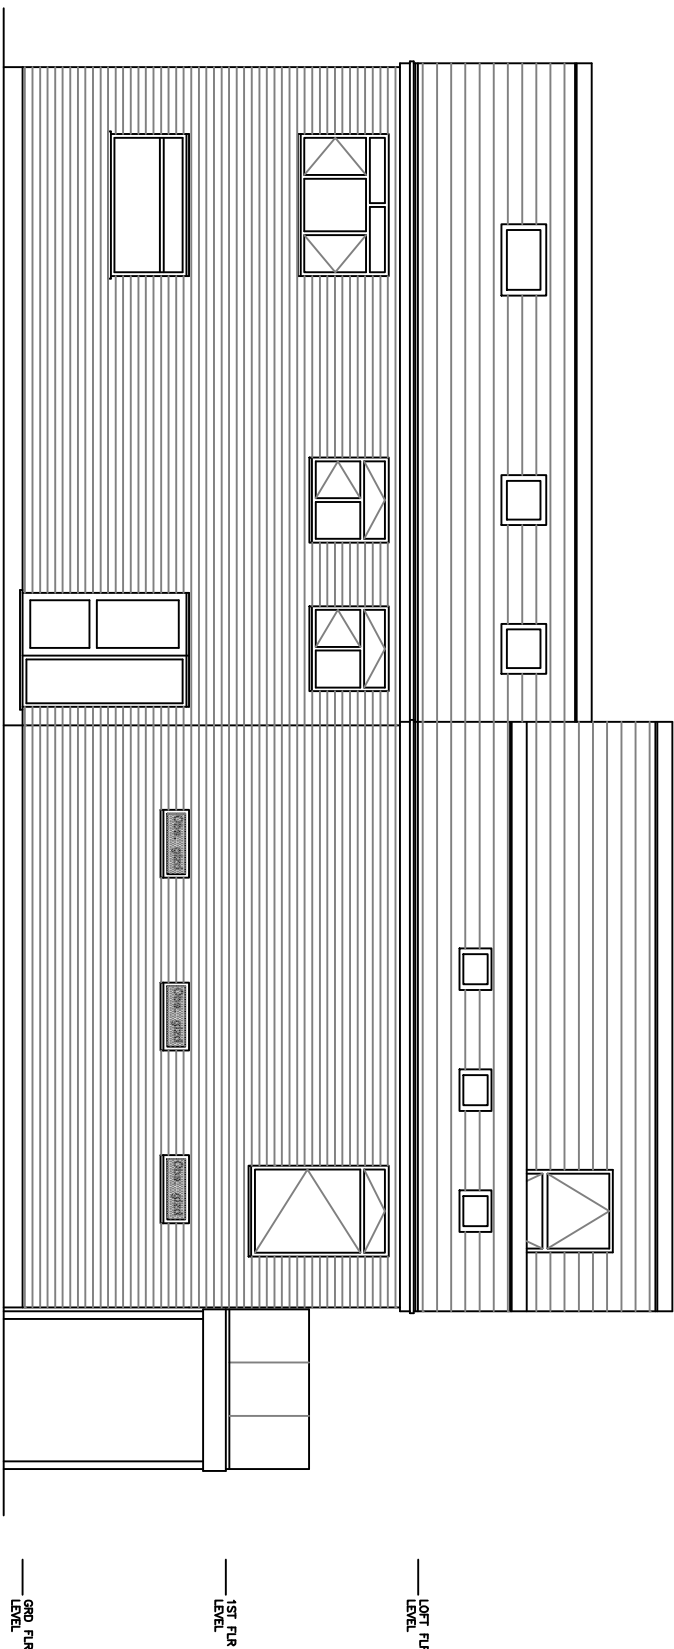
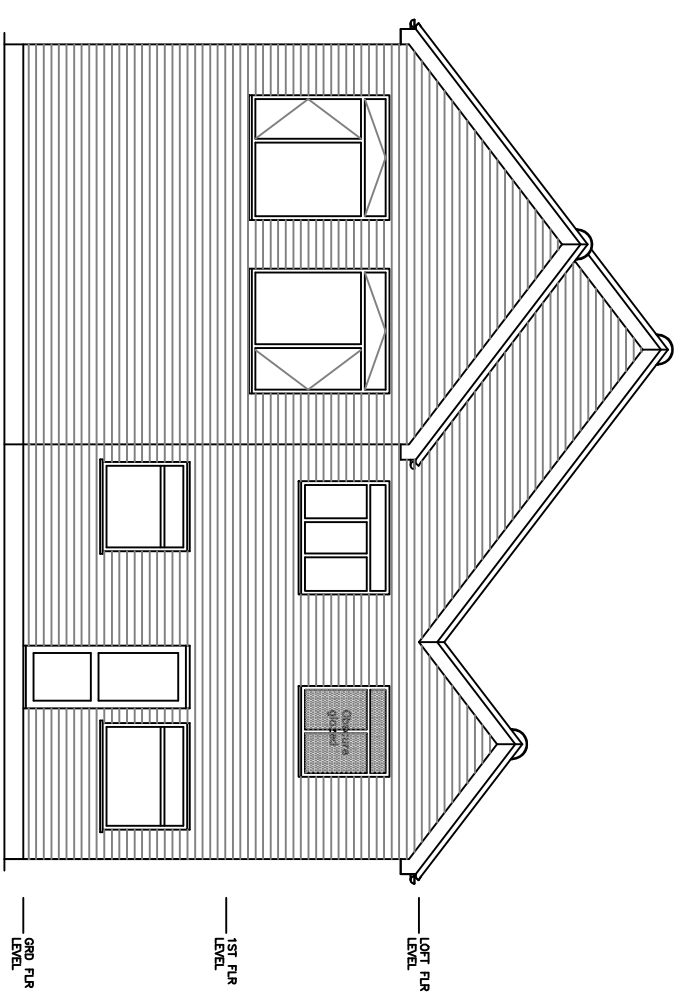


[illegible]

Scale Bar		Drawing Ref		Address	
0 5		HADLEY3 10		48 Bembridge Drive	
Scale of A1		Scale of A3		Haying Island	
1:50		1:100		Hampshire	
Date				PO11 9LU	
09 AUG 2022					
Drawn By					
GBS					

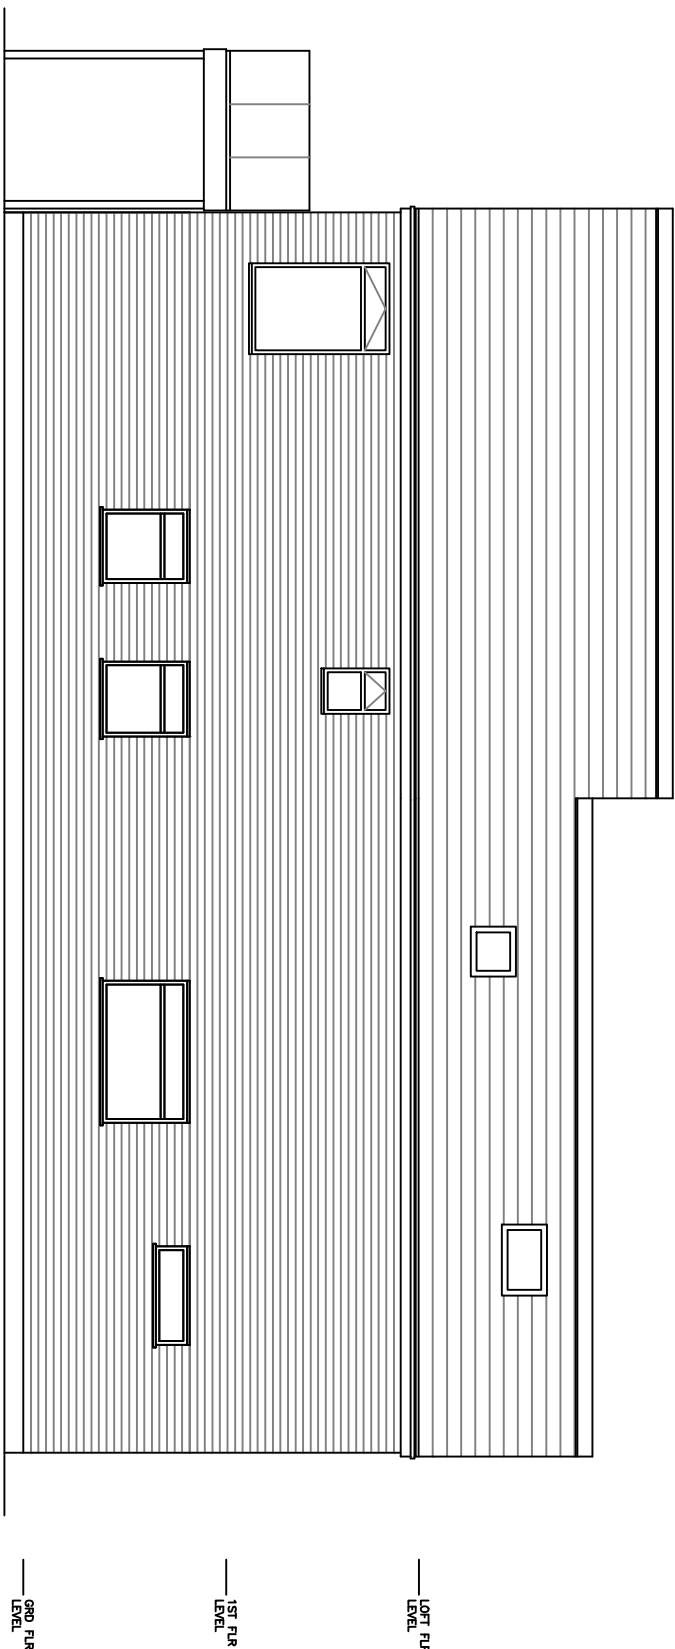

CAD - ARCHITECTURE - DESIGN

6 Shillinglee Waterlooville
Hampshire PO7 5RW

Tel 023 9225 8315

www.gbsimages.co.uk