
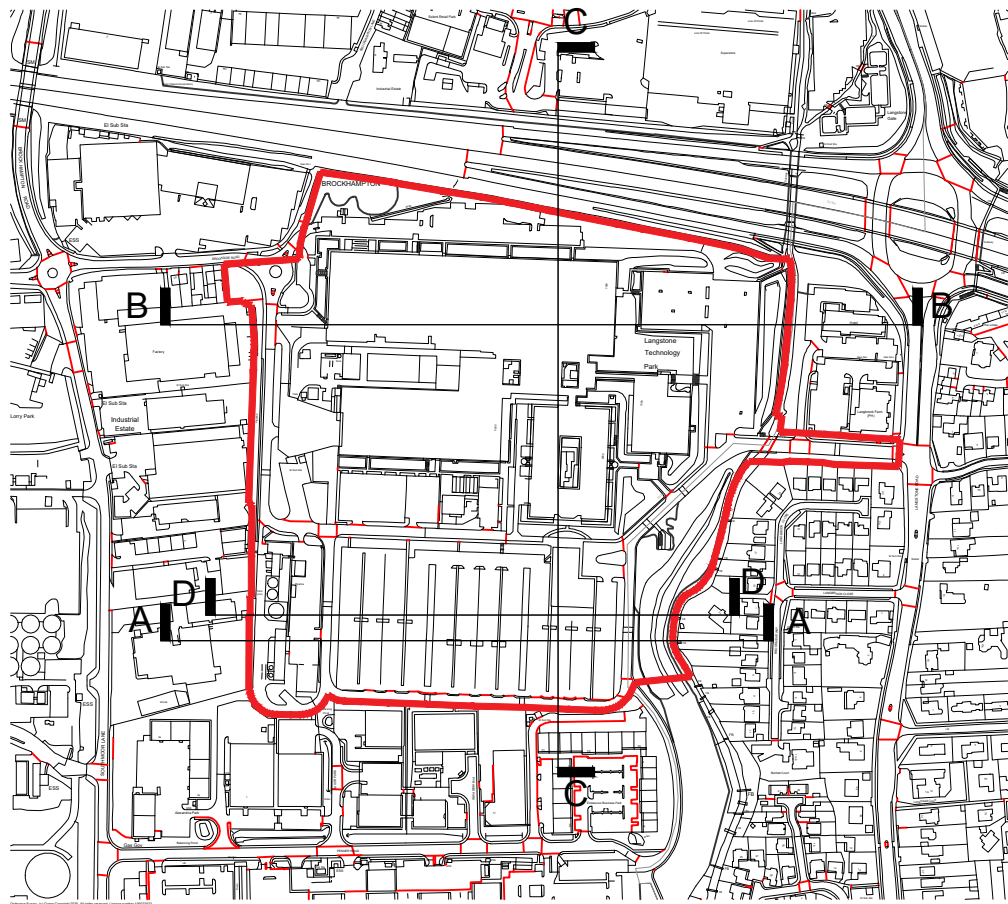


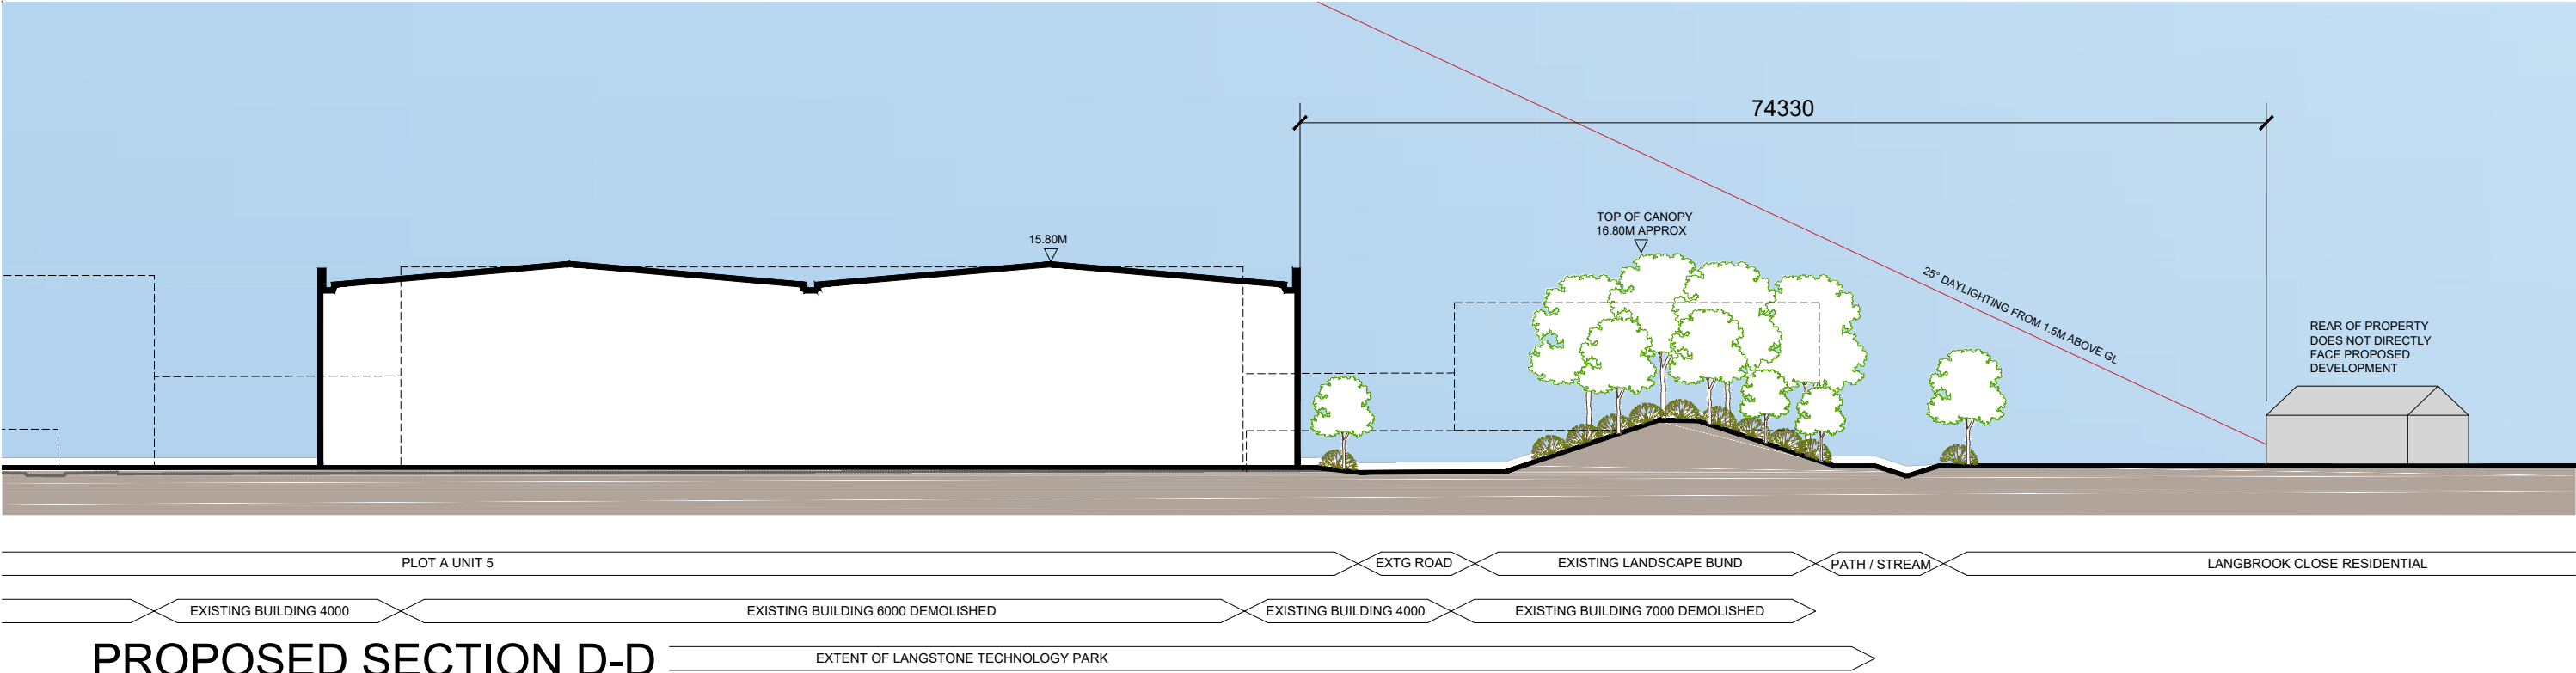

EXISTING SITE REFERENCE PLAN N.T.S

Offices		Architecture		12 Warren Yard, Warren Park, Milton Keynes, MK12 5NW 01908 305 246		Revisions:		Drawn/Chkd:		Date:	
Woking		Planning									
London		Master Planning									
Milton Keynes		Urban Design									
Warsaw		Interiors									
		Landscape									
				info@prc-group.com www.prc-group.com							