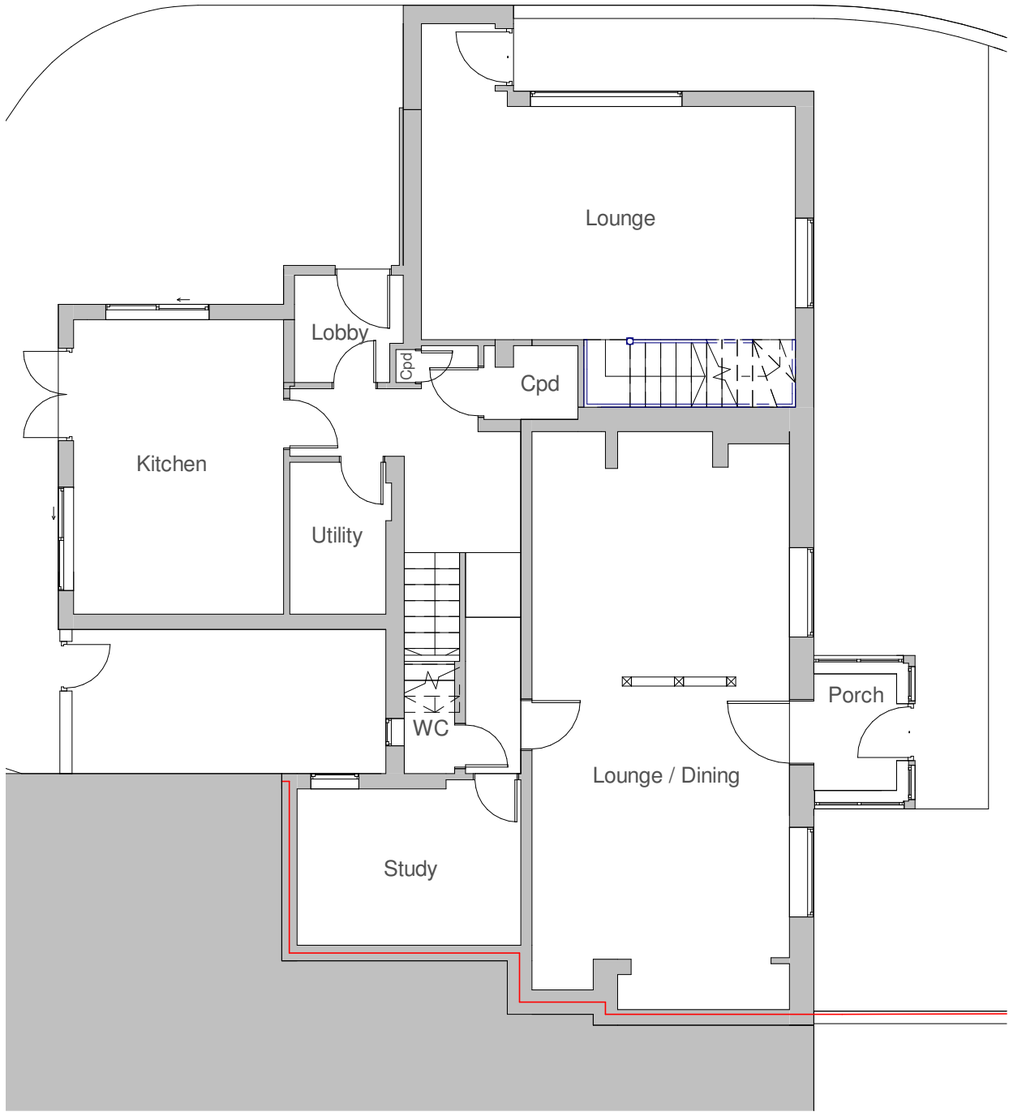

00 Ground Existing

1 : 100

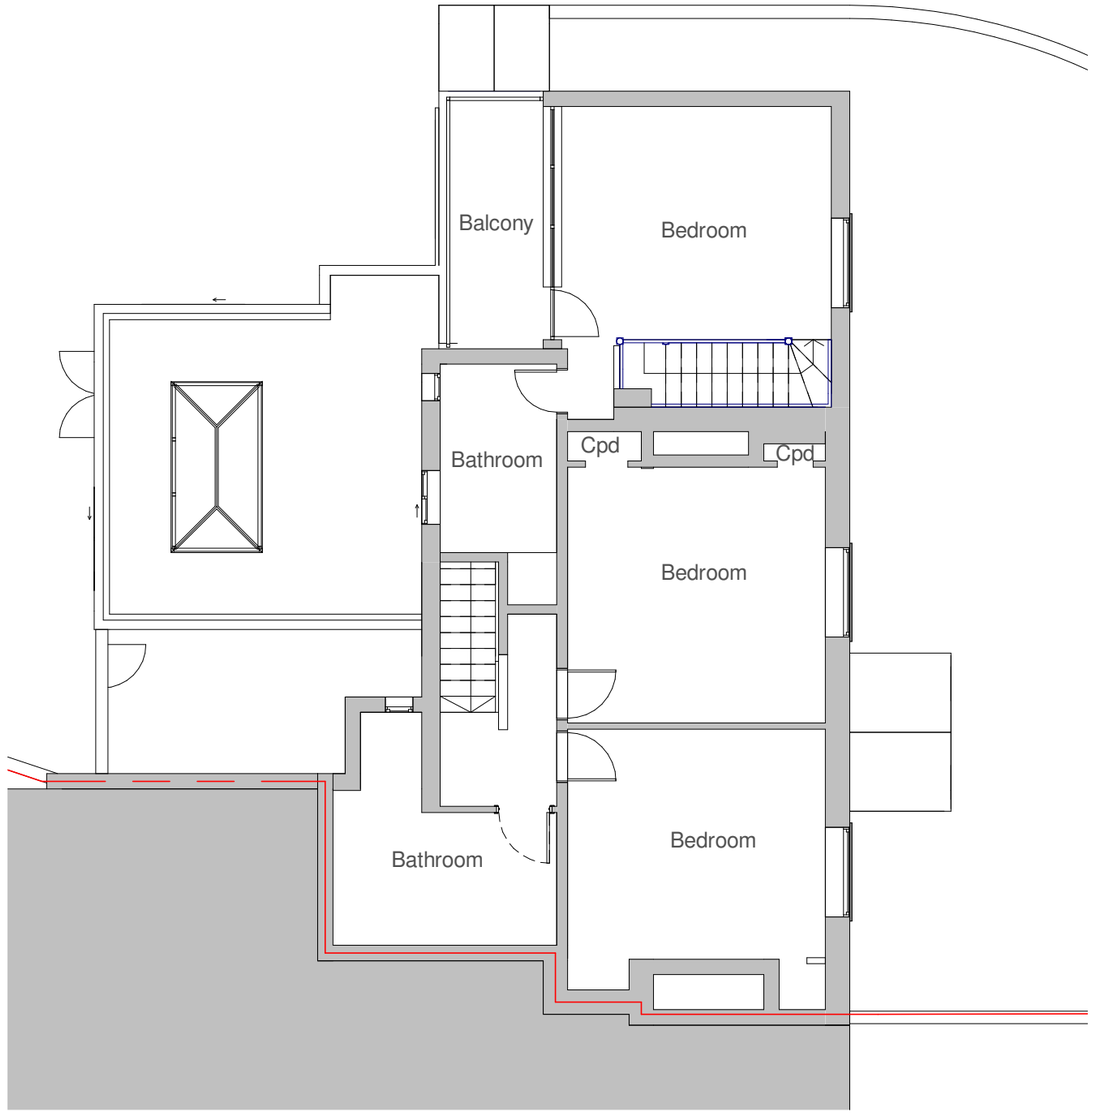

01 First FFL Existing

1 : 100

1:100 @ A3

meters 1 2 3 4 5

Project title	Project number	Rev.	Description	Date
Rook Farmhouse II, 91 St. Mary's Road	2133		Issue for Planning	03.05.22
Status	Drawing number 1.100			
Drawing title: Existing Floor Plans	Scale 1 : 100 @ A3	Revision		

HDS @ Lavant House,
West Lavant Road, Lavant,
PO18 9AB

tel: +44 (0)7365 111998
info@hebdendesignstudio.com
www.hebdendesignstudio.com

Hebden design studio
architecture / town planning / interior design / project management

Do not scale this drawing unless for the purposes of Local Authority Planning Approval. Please verify that the information is correctly printed to scale by checking the control bar.
This drawing must be read in conjunctin with all other related drawings and documentation.
Architects to be informed of all discrepancies in dimensions.
Contractor to check all dimensions on site.
This drawing is copyright of Hebden Design Studio Ltd ©.
All rights reserved.