




Existing Elevation-Front

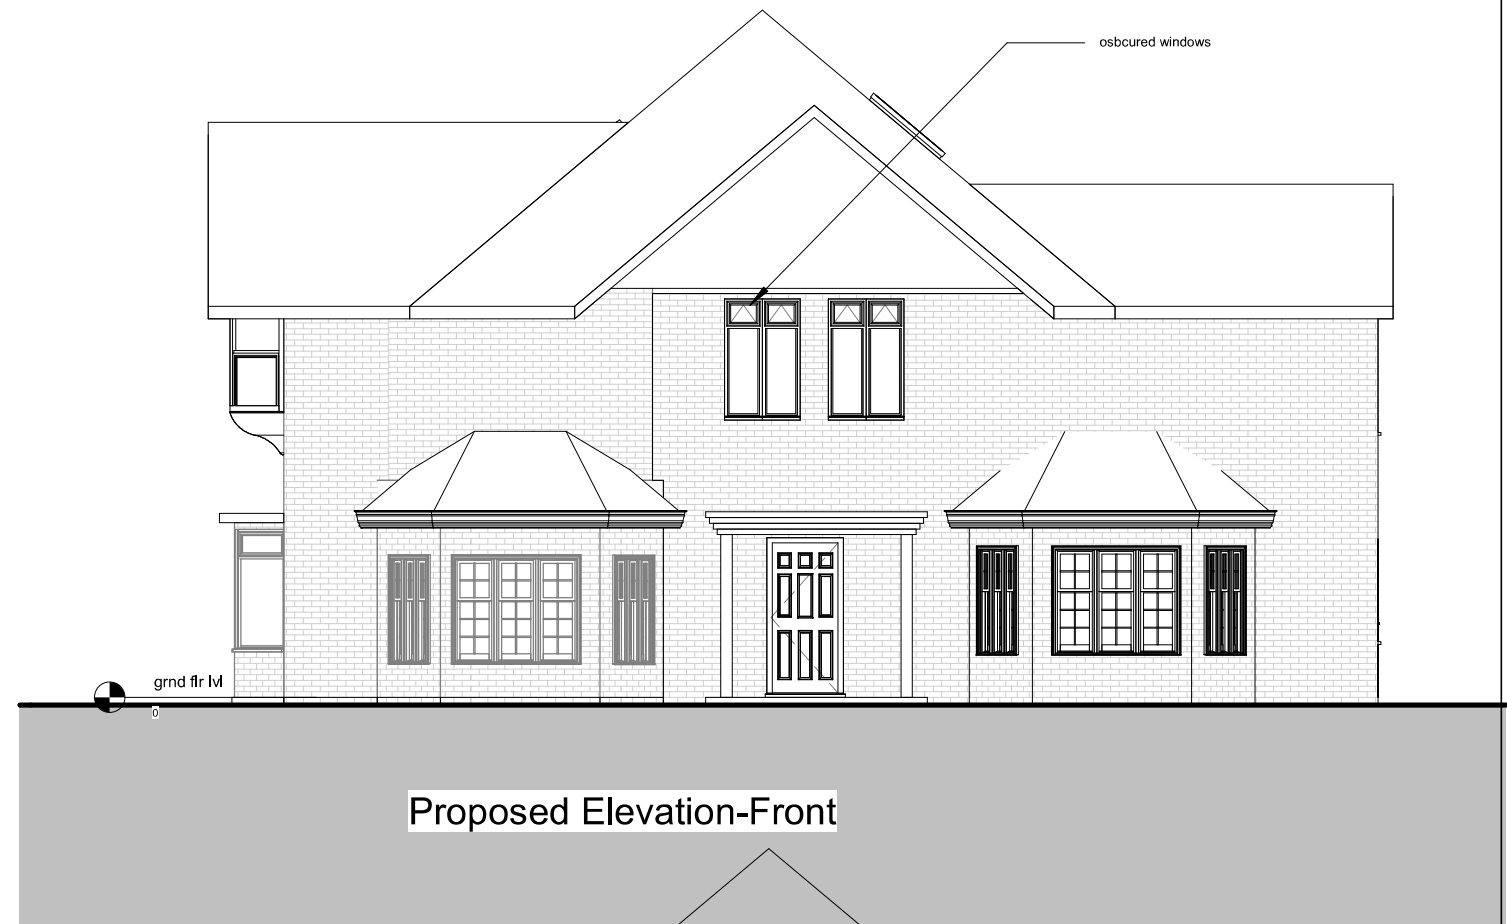

Proposed Elevation-Front



Existing Elevation-Rear



Proposed Elevation-Rear

1:500		50
1:200		20
1:100		10
1:50		5