



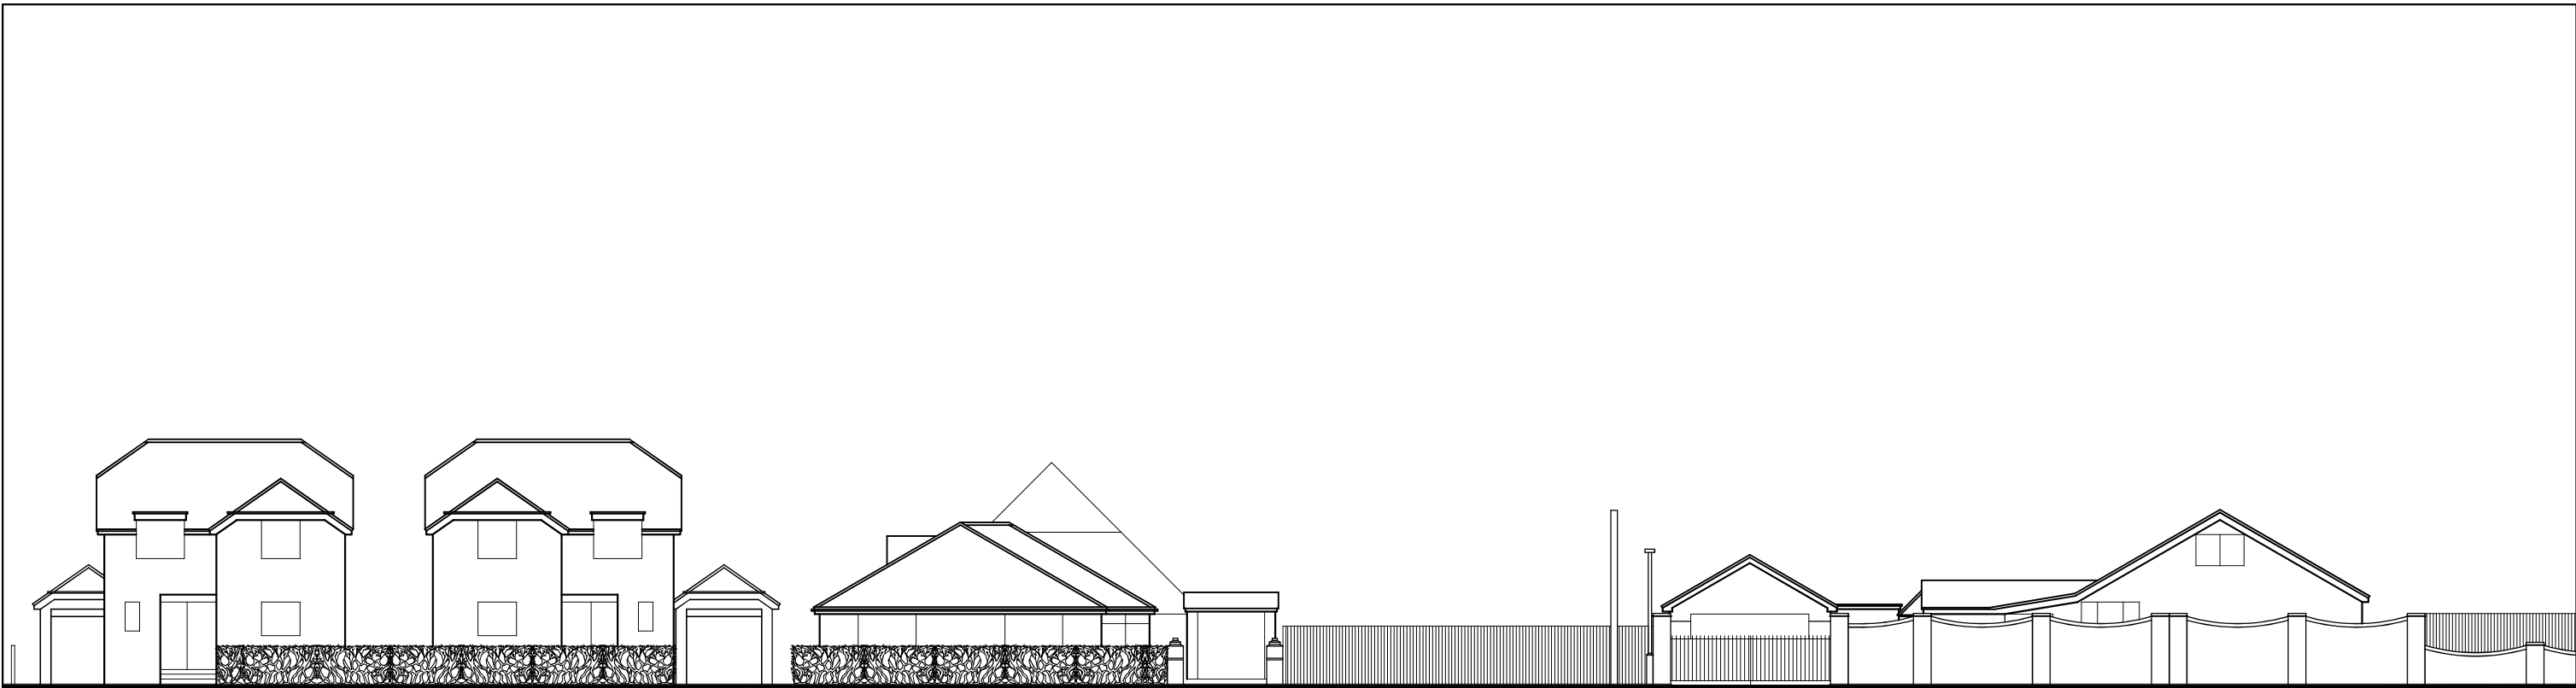

EXISTING

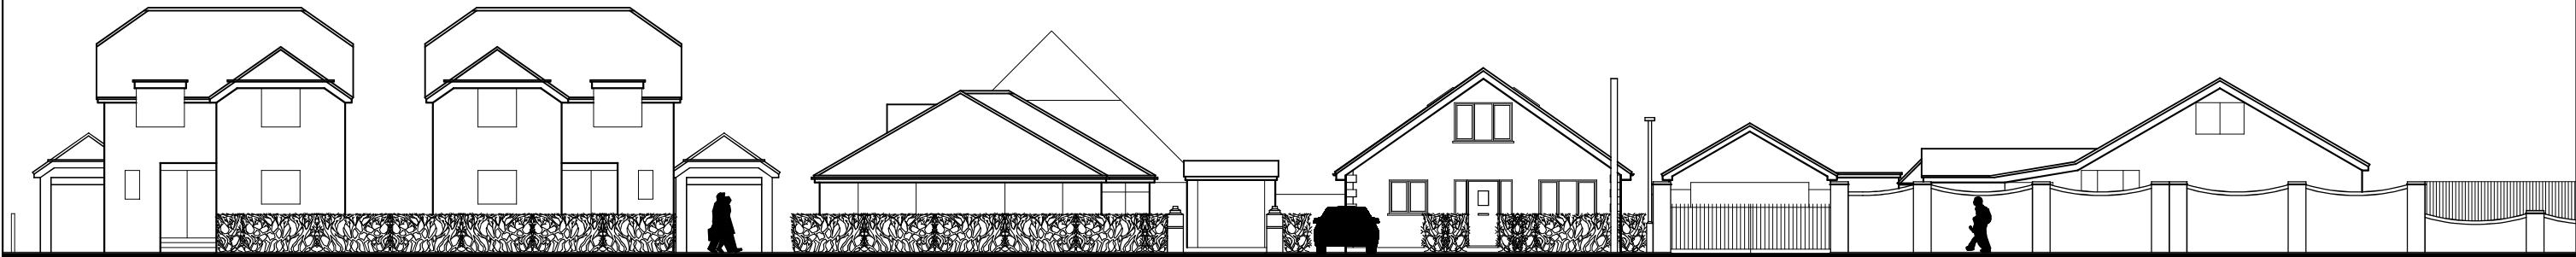

PROPOSED



Critchley Architecture And Design Ltd.
Contact: 02392 474 919 | info@caad.online

The Old Brewery, 15E South Street, Havant, PO9 1BU

STREET (SOUTH) ELEVATIONS

- Revisions
- a) Elevation updated/28.09.21/JHL
 - b)
 - c)
 - d)

Land Adjacent
2A Longwood Avenue,
Waterlooville,
PO8 8HX

Scale A1=1:100, A3=1:200
Drawn JHL
Date 27/08/2021

21090-301^A

