


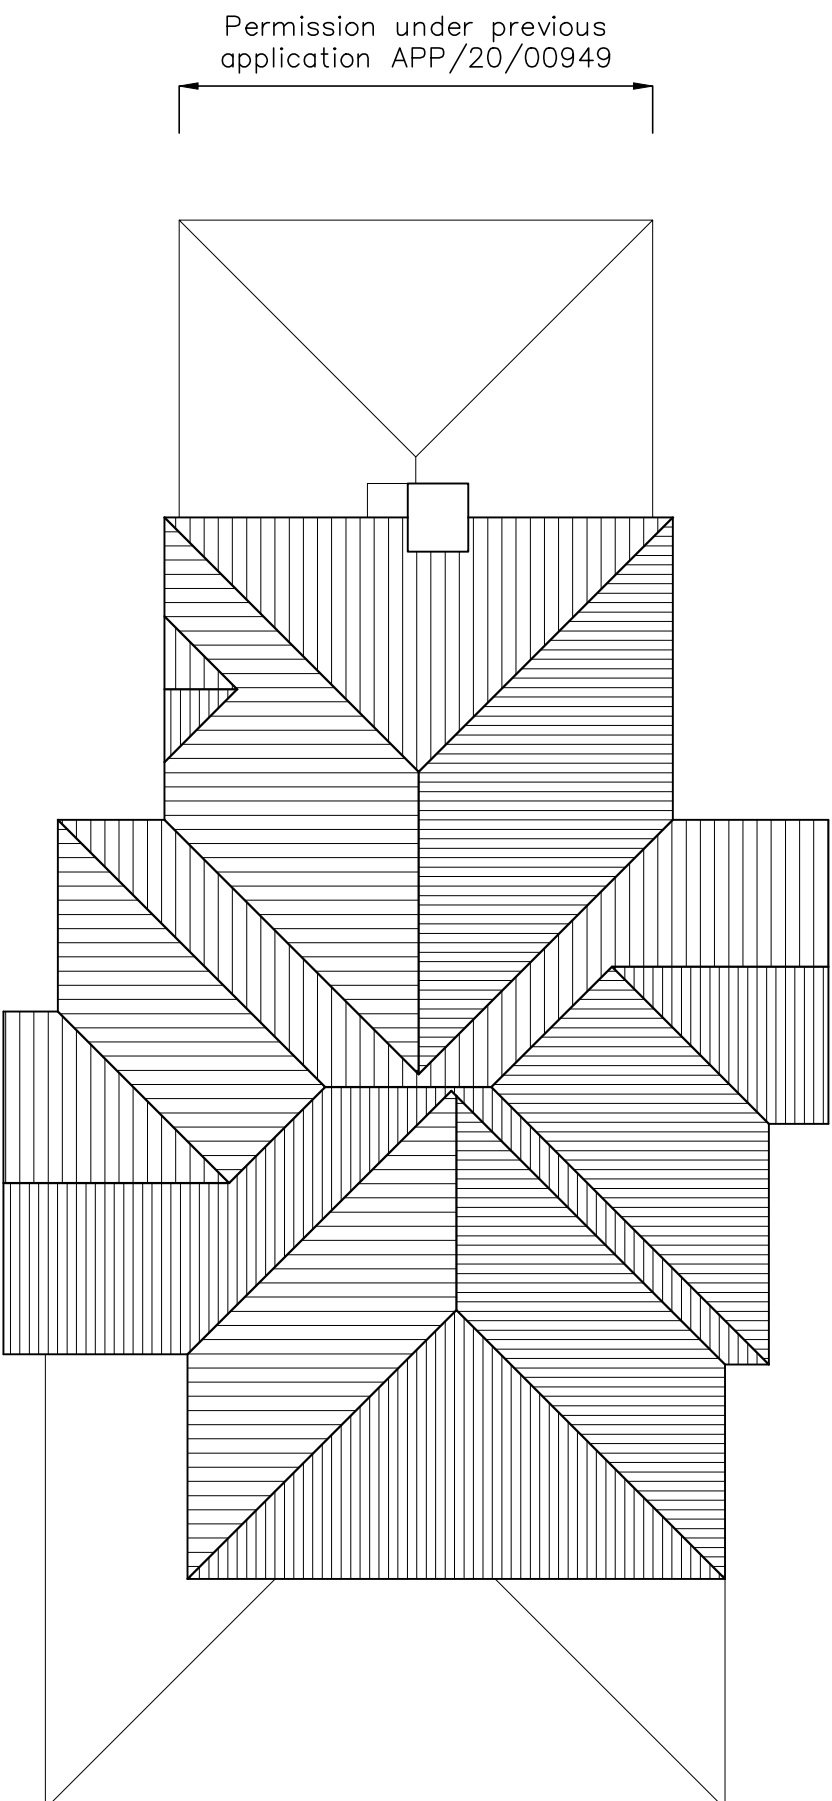

EXISTING ROOF PLAN

Revisions

- a) Note/Date/Initial
b)
c)
d)

22 Spinaker Grange,
Hayling Island,
PO11 0SJ

Scale A1=1:50, A3=1:100
 Drawn JGF
 Date 02/09/2021

20068-2120



Critchley Architecture And Design Ltd.
Contact: 02392 474 919 | info@caad.online

The Old Brewery, 15E South Street, Havant, PO9 1BU



10m

20m

30m

40m