



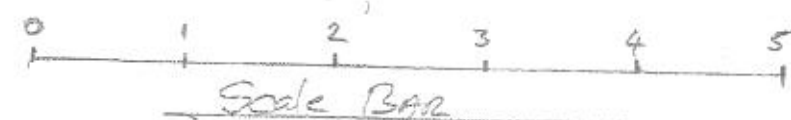

HAVANT BOROUGH COUNCIL

29 MAR 2022

RECEIVED

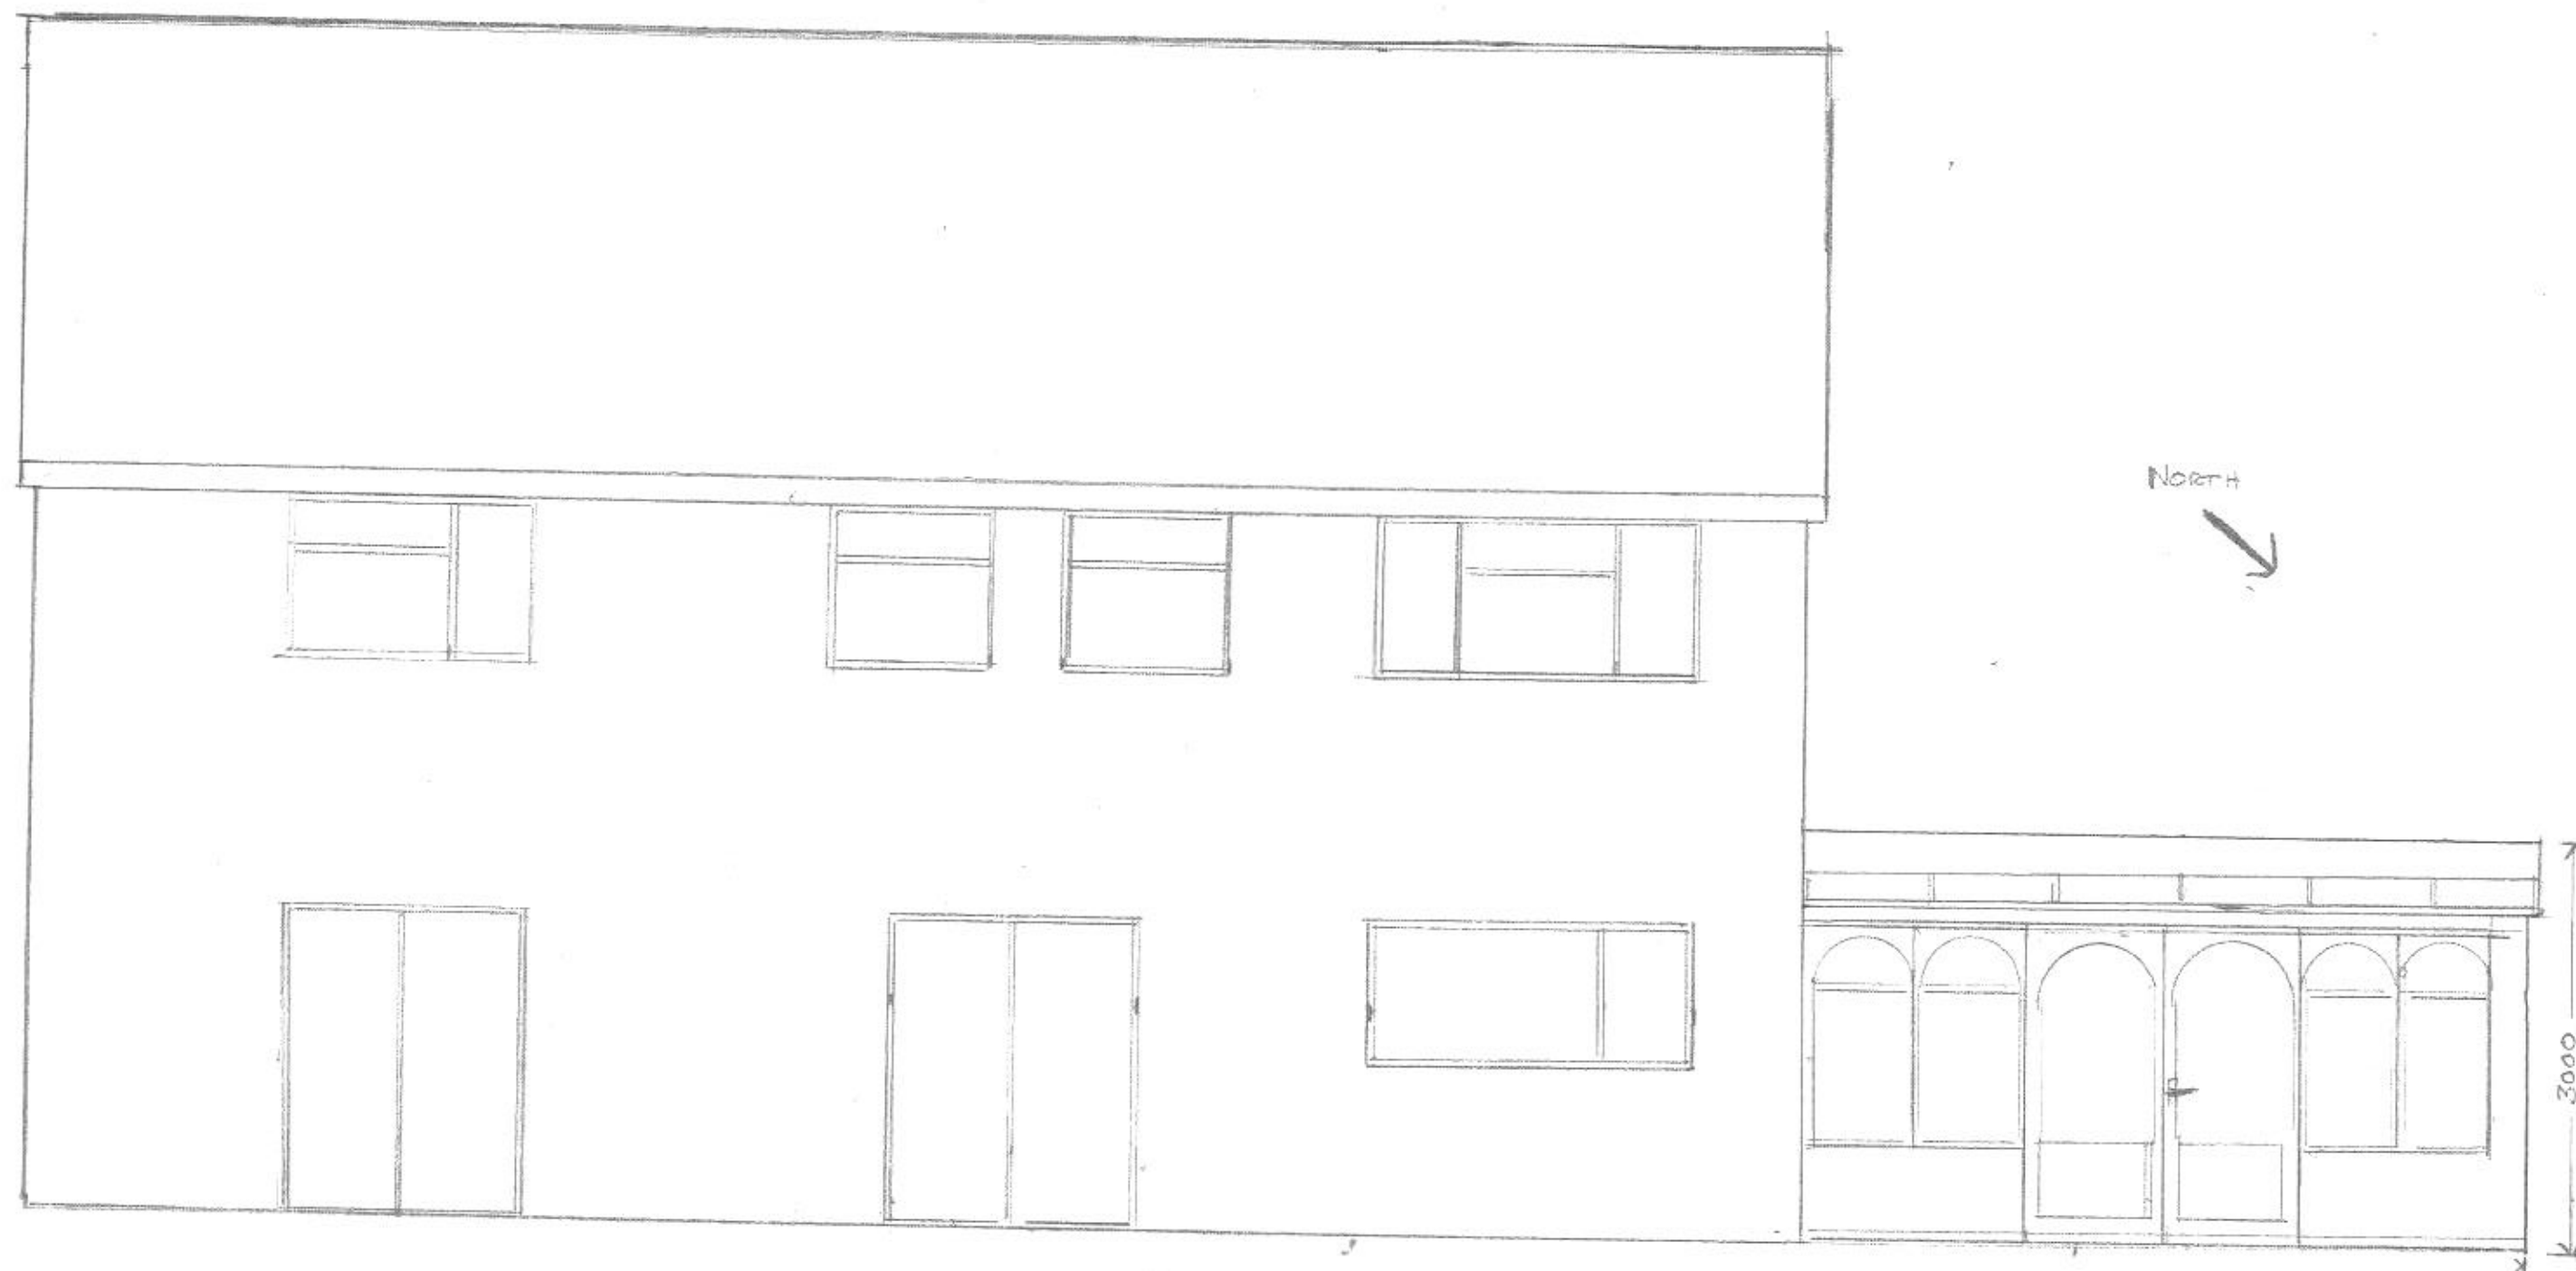

Mr & Mrs Yearley
TALL TREES
Edward Gardens
Old Redhampton
PO9-3JJ
Drawing No 0007
Scale 1-50
Revision A