





PROPOSED SITE SECTIONS LAYOUT PLAN
SCALE : 1 : 250

LEGEND	
ELEMENT	SHOWN AS
STONE MASTIC ASPHALT (SMA) WITH 10mm CHIP AS PER LIDL CORPORATE SPECIFICATION REFER TO DRAWING LD(14)-SP-04 FOR BUILD UP	
3 LAYER BITUMIN ACCESS ROAD. REFER TO DRAWING LD(14)-SP-04 FOR BUILD UP	
200X100X60mm PENCIL EDGED KEYBLOCK PAVING SETS IN STRETCHERBOND PATTERN, ANTHRACITE IN COLOUR.	
PROPOSED SHRUB PLANTING TO RECEIVE STONE CHIPS. TO BE PLANTED IN ACCORDANCE WITH LANDSCAPE ARCHITECTS DRAWINGS	
SMA TO PATHS TO LIDL SPECIFICATION	
LOADING BAY RAMP & PLANT PLINTH CONCRETE	
SITE BOUNDARY	
HIGHWAY BOUNDARY	
PROPOSED PARKING KERB	
EXISTING CRIB LOCK WALL	
PROPOSED CRIB WALL	
PROPOSED RETAINING WALL	

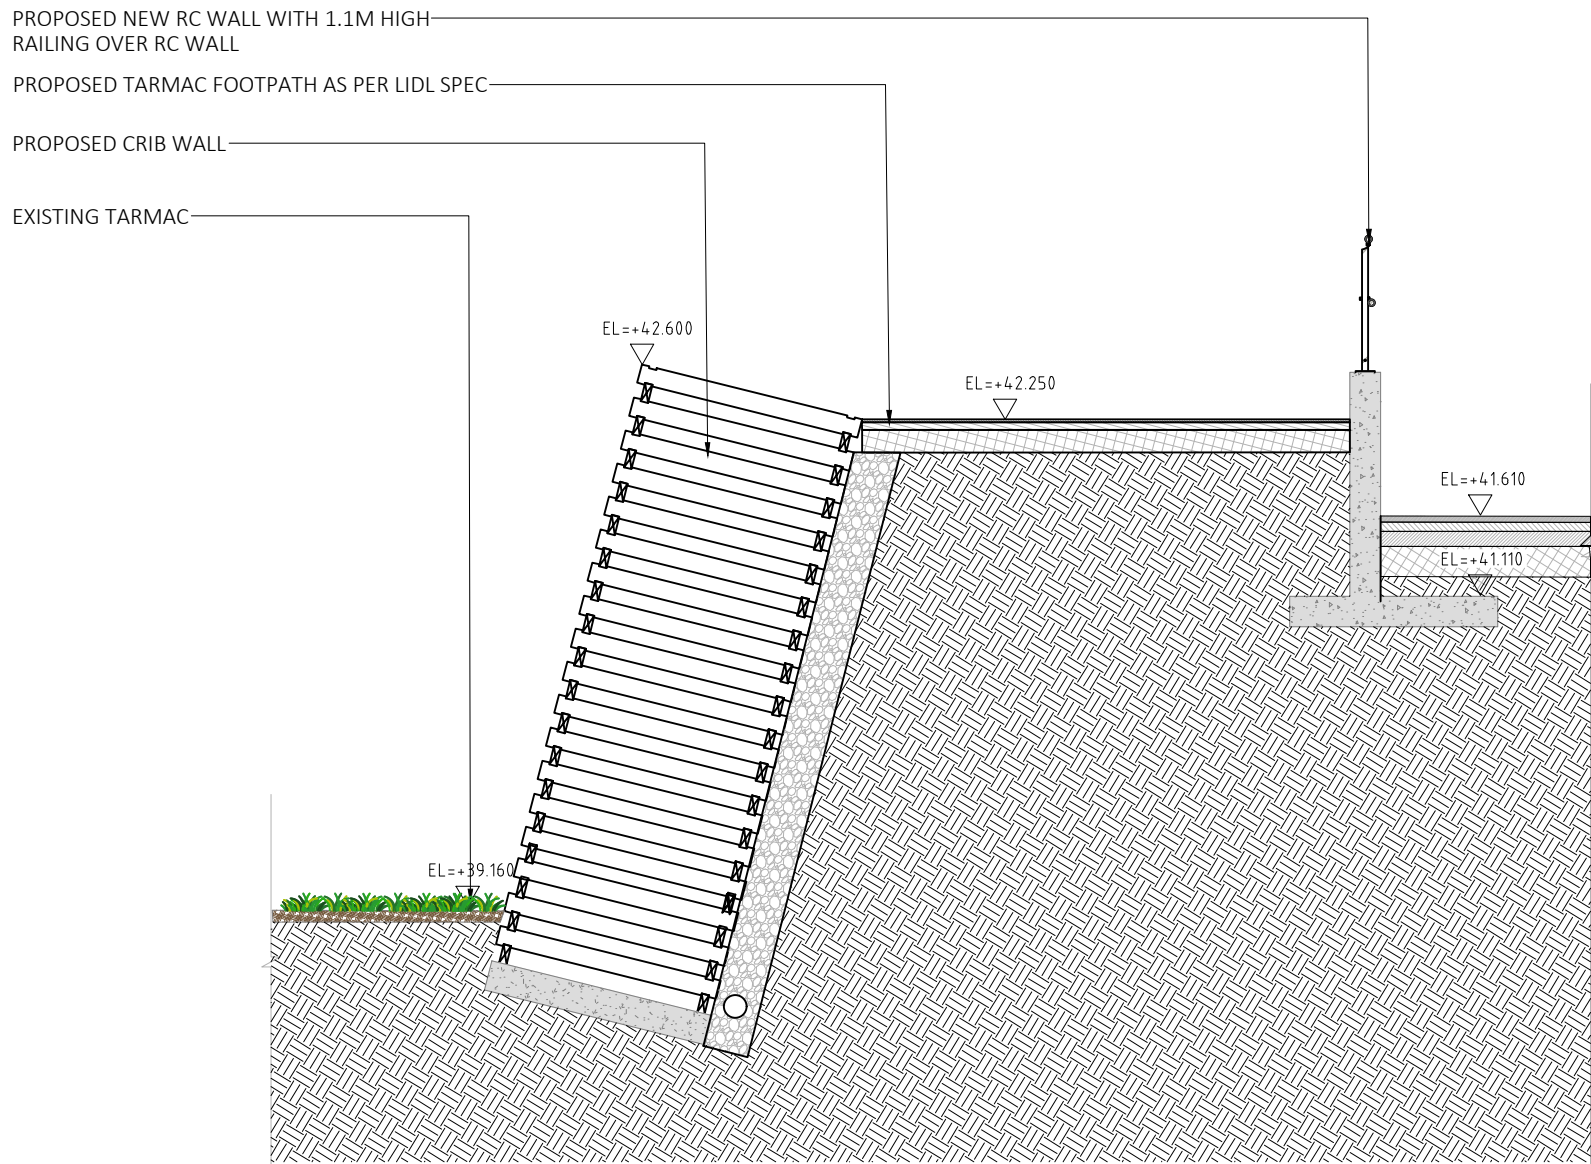

SECTION S4
SCALE : 1 : 50

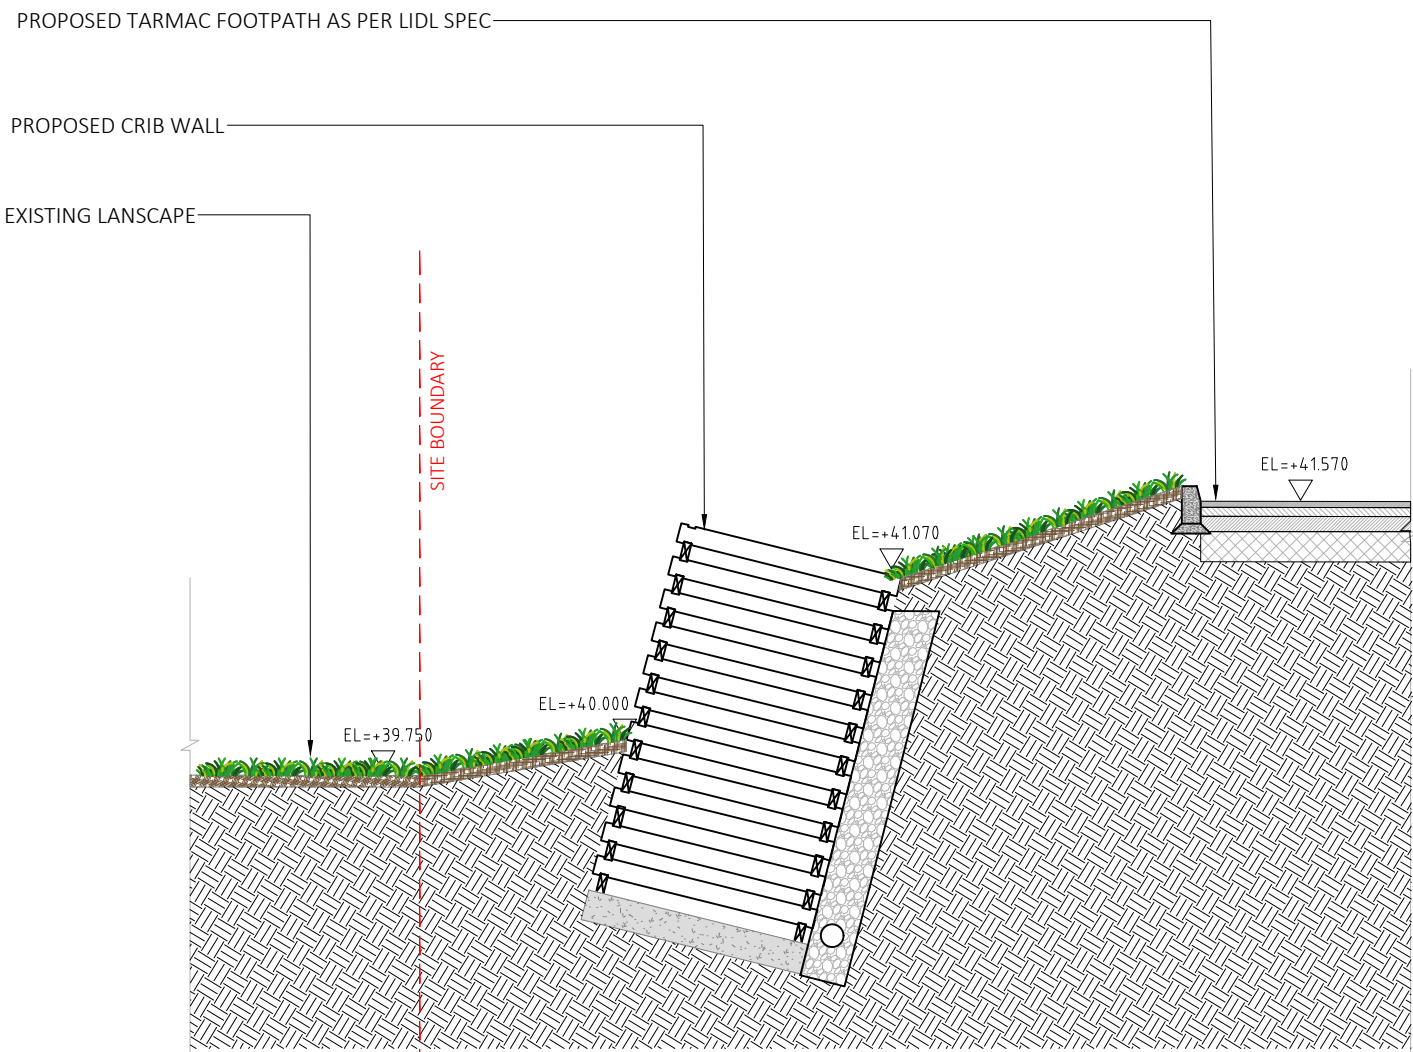

SECTION S5
SCALE : 1 : 50

© THIS DRAWING IS PROTECTED BY COPYRIGHT AND IS THE PROPERTY OF SDS (Structural Design Solutions) Ltd. / SDS-UK Ltd. IT MAY NOT BE USED, REPRODUCED OR DISCLOSED TO ANYONE WITHOUT THE PRIOR WRITTEN APPROVAL OF THE AUTHORS.

CIVIL, STRUCTURAL & BUILDING ENGINEERS

DUBLIN • LONDON • CASTLEBAR • SPAIN

Head Office: Unit 9, N5 Business Park, Castlebar, Co. Mayo F23 E283. Tel: +353 (0)94 9034914

Dublin: Silverdale, Old Swords Road, Dublin 9, D19 CA24. Tel: +353 (0)1 6877480

London: Bridge House, 25-27 The Bridge/Wealdstone, Harrow, HA3 5AB. Tel: +44 (0)20-30266724

Spain: Calle Virgen de Guadalupe, 44. Libreta, 23400, Jaén.

✉info@structuraldesign.ie Web: www.structuraldesign.ie

SDS

design engineers

DRAWING NOTES:			
1. This Drawing is to be read in conjunction with the relevant Specifications & other Architectural & Engineering Drawings. Engineers to be informed immediately of any discrepancies before work proceeds.			
2. Do Not Scale from this Drawing. Metric Figured Dimension only are to be used.			
3. It is "The Contractors" responsibility to ensure that all works are carried out in accordance with the requirements of the current Building Regulations and all other statutory documents relevant to this project including the grant of planning permission, Fire Safety Certificate and Disability Access Certificate.			
4. SDS (Structural Design Solutions) Ltd./ SDS-UK (Structural Design Solutions) Ltd. bear no liability for unilateral changes/modifications made during the course of construction based on the drawing prepared, without prior consultation and confirmation of acceptance of the revision by SDS (Structural Design Solutions) Ltd./ SDS-UK (Structural Design Solutions) Ltd.			
T1	16.08.2024	JAR	ISSUED FOR TENDER
REV.	DATE	BY	DESCRIPTION

Client	LIDL GB
Project File	PROPOSED NEW LIDL FOODSTORE AT PURBROOK WAY, HAVANT

Drawing Title
PROPOSED SITE BOUNDARY SECTIONS- SHEET 2

Series AS SHOWN	Paper Size A1	Status TENDER
Drawn by JAR	Date AUGUST 2024	Checked AM
Drawing No. 24212-SDS-00-SL-DR-C-3031		Revision T1