




CAAD

Critchley Architecture And Design Ltd.
Contact: 02392 474 919 | info@caad.online
The Old Brewery, 15E South Street, Havant, PO9 1BU

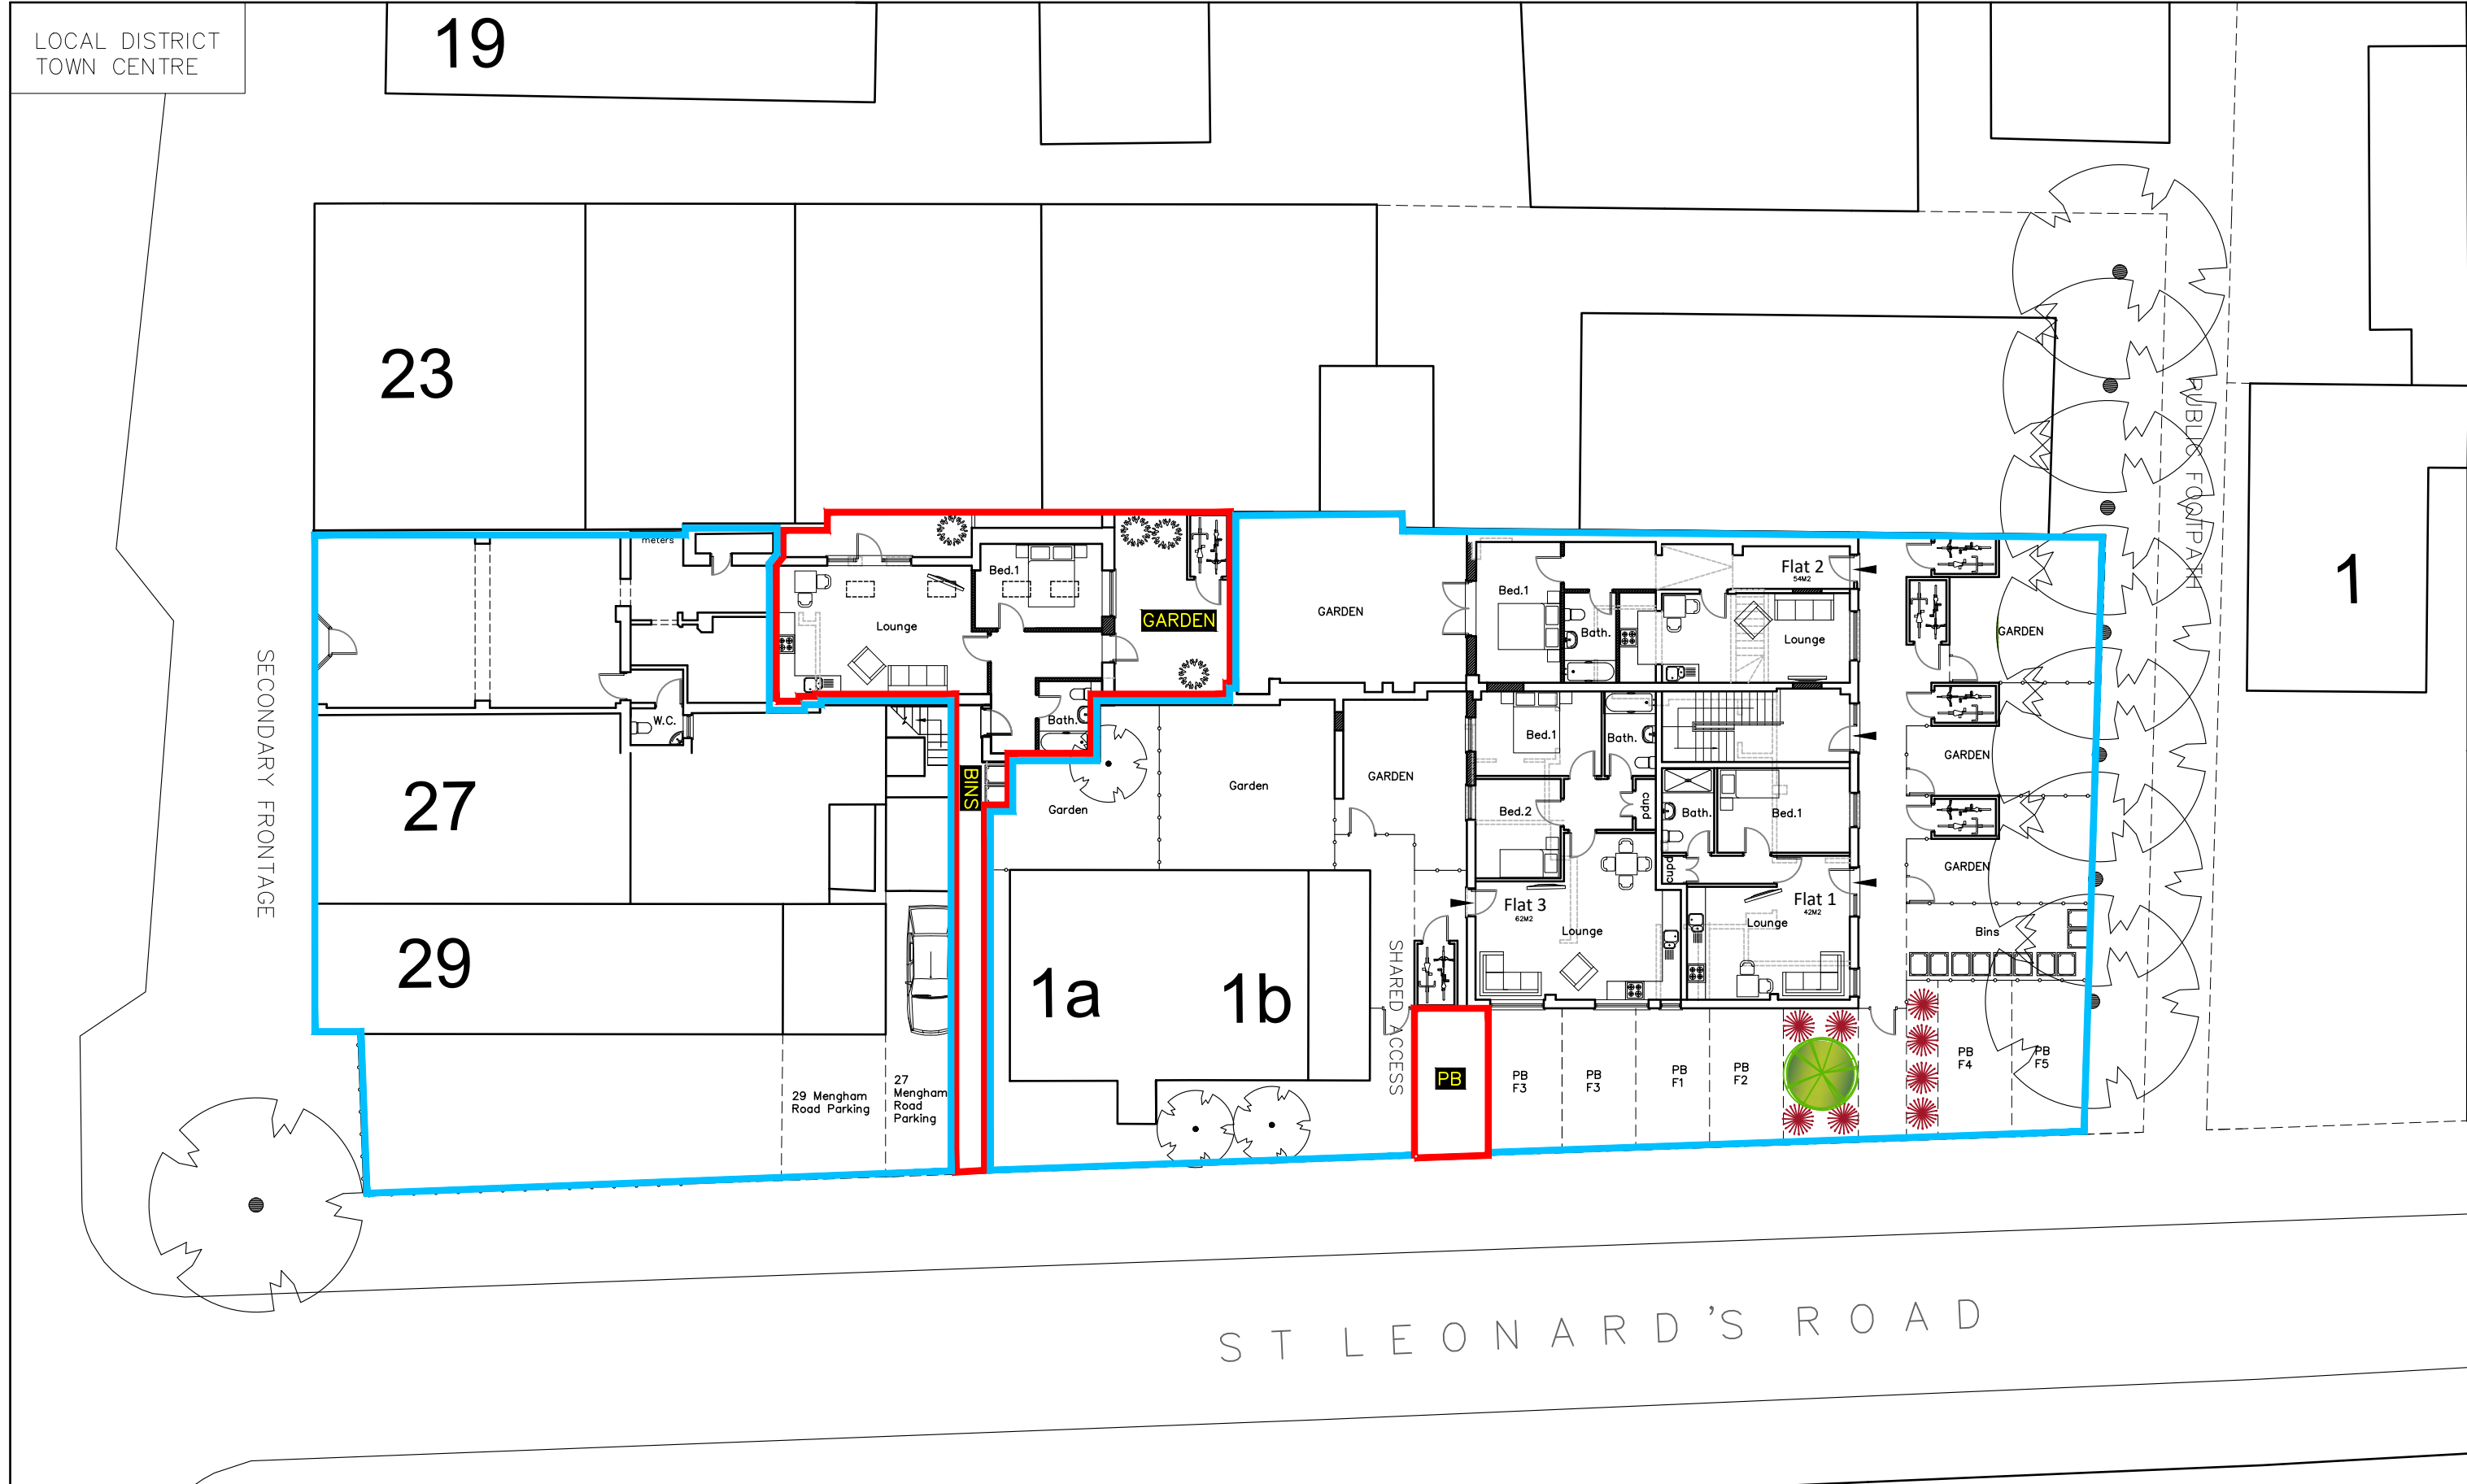

PROPOSED SITE PLAN

- Revisions
- a)
 - b)
 - c)
 - d)
 - e)

25 Mengham Road,
Hayling Island,
PO11 9BG

Scale A1=1:100, A3=1:200
Drawn OS/JHL
Date 06/02/2024

20058-133⁰

20m

40m

60m

80m