




PHYSICAL SCALE IN METERS @ 1:100

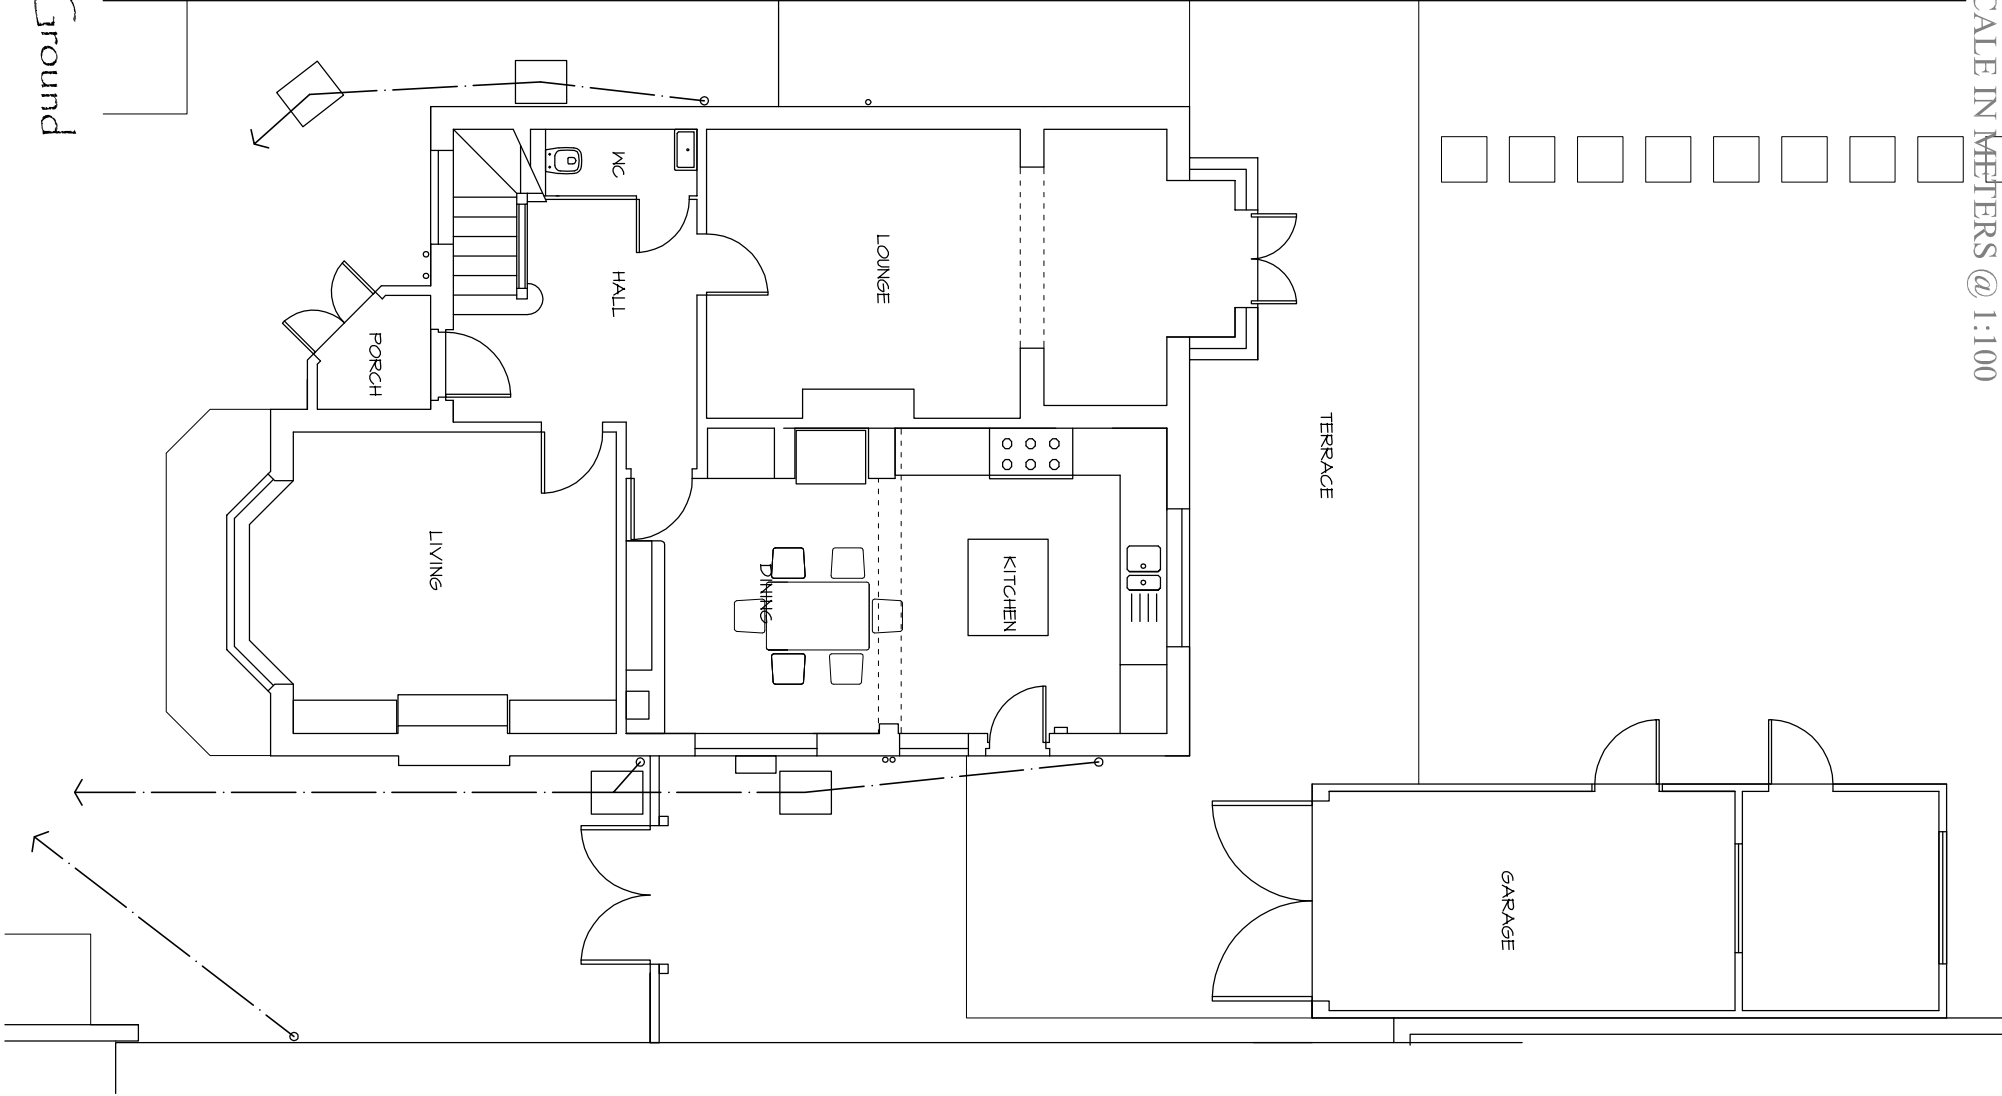

EXISTING SURVEY - 50 Westbourne Avenue, Emsworth. PO10 7QU

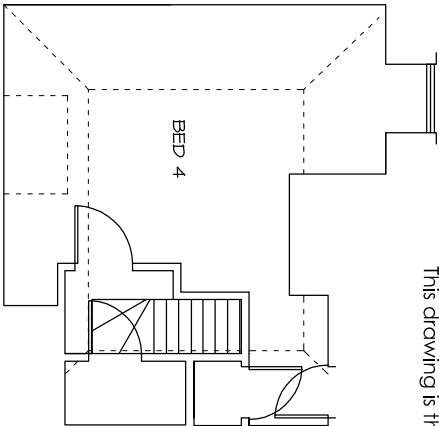

NOTES:
This drawing has been produced solely for PLANNING/DESIGN.
Do not Scale from this Drawing except for planning purposes.
Any drainage shown is presumed and to be checked on site
before commencement of works.
This drawing is the copyright of Mf Designs Ltd.

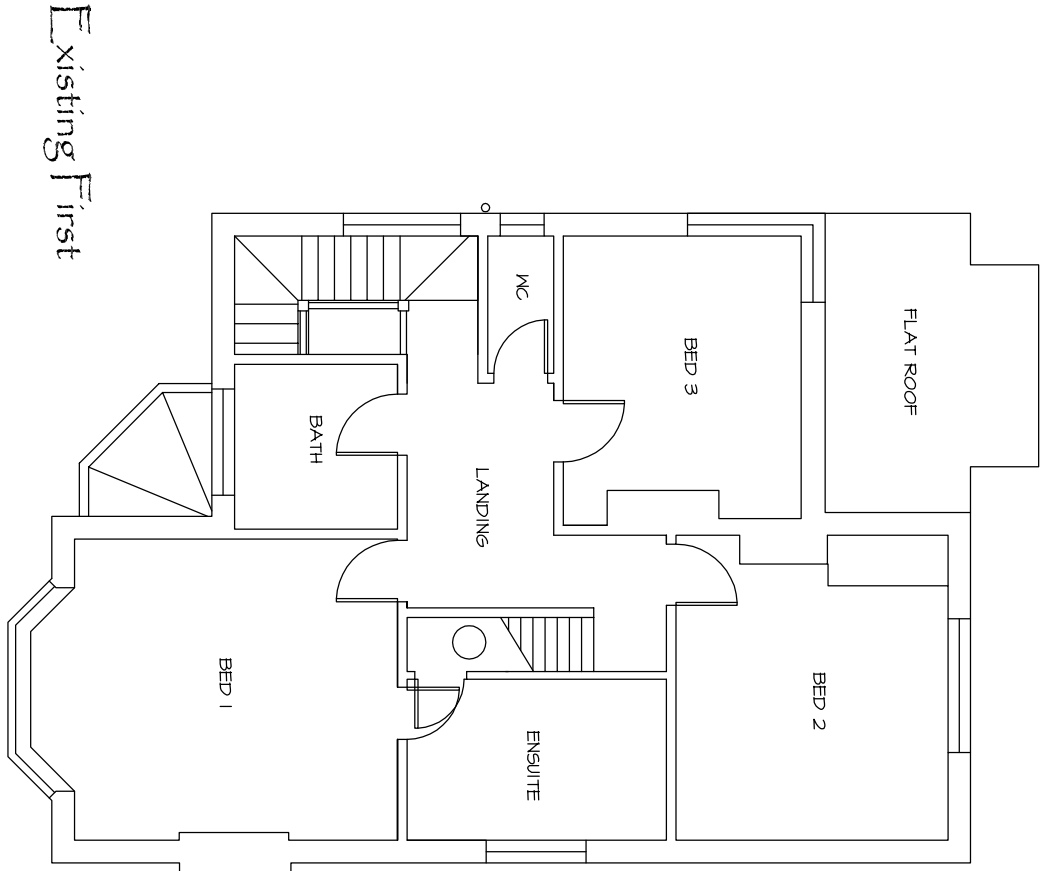

Existing First



mf designs ltd

Chartered Architects



36 Grove Road • Havant • Hampshire • PO9 1AR
Director: Martin Farrer RIBA • Co Registration No.4507379
Date: March 2022
Scale: 1:100
Job No: 3293
Dwg No: EX_01