


PP

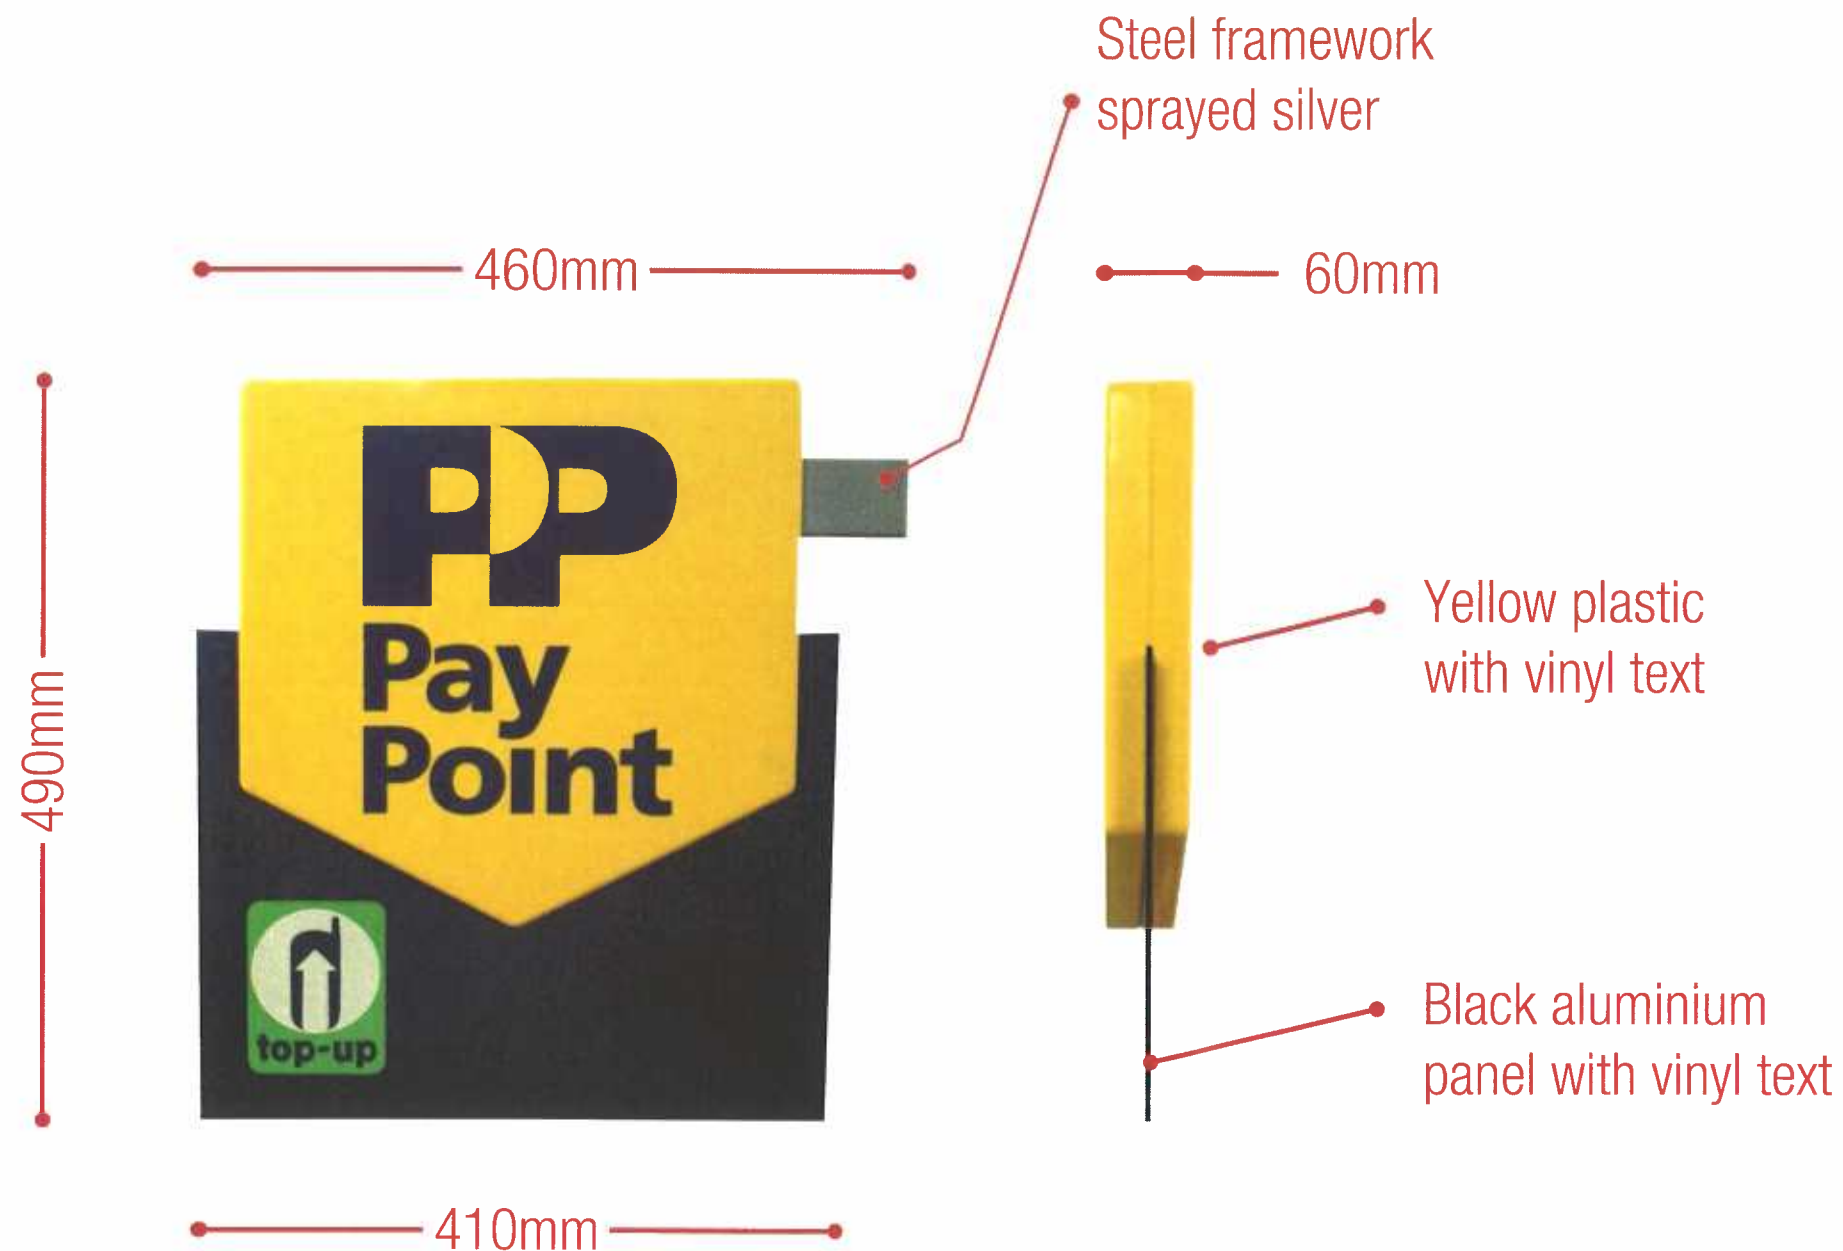

Client
The co-operative food

Location
NELLY PURBROOK

Drawing
001-NPB- 105

Revision
C

Approval

Please print, sign & date approval after checking thoroughly

SCALE	SHEET SIZE	DRAWN	CHKD	DATE
1: 5	A3	ZP		29/06/16

Key2 Group
Unit C4,
Hazelton Interchange
Lakesmere Road
Horndean
PO8 9JU

08450 55 44 33

info@Key2Uk.com

Key2Uk.com

