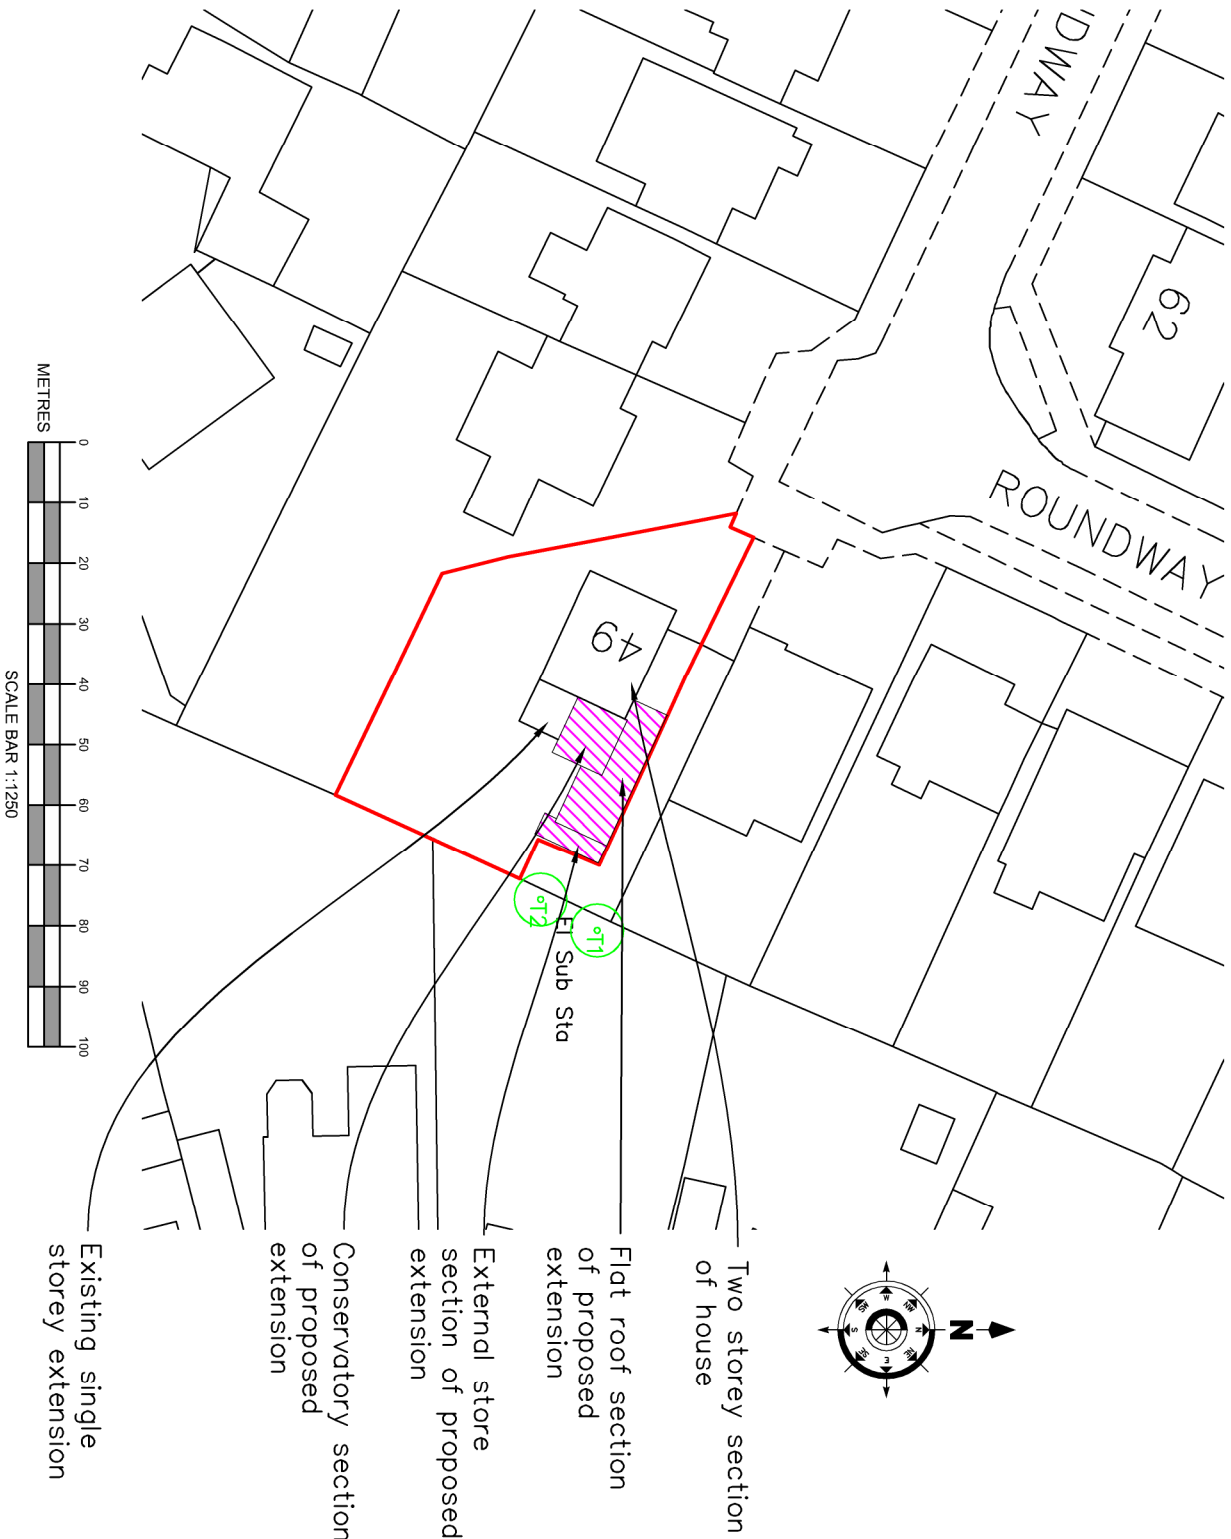


AMENDMENTS	DATE

CLIENT	Mr & Mrs Turner 49 Roundway Waterlooville Hampshire PO7 7QD
--------	---

PROJECT	49 Roundway Waterlooville Hampshire PO7 7QD
---------	--

DRAWING TITLE	As proposed Block Plan
---------------	------------------------

DATE	10th May 2016
------	---------------

SCALE	1:500 @ A4
-------	------------

DRAWING No.	16.085.DANE.07
REVISION	-



CHARTERED SURVEYORS
ARCHITECTS & ENGINEERS

11 Drogoon House
Hussar Court
Brambles Business Park
Portsmouth
Hampshire
PO7 7SF

www.martinralph.co.uk
info@martinralph.co.uk

T. 023 9225 7711
F. 023 9225 7712