



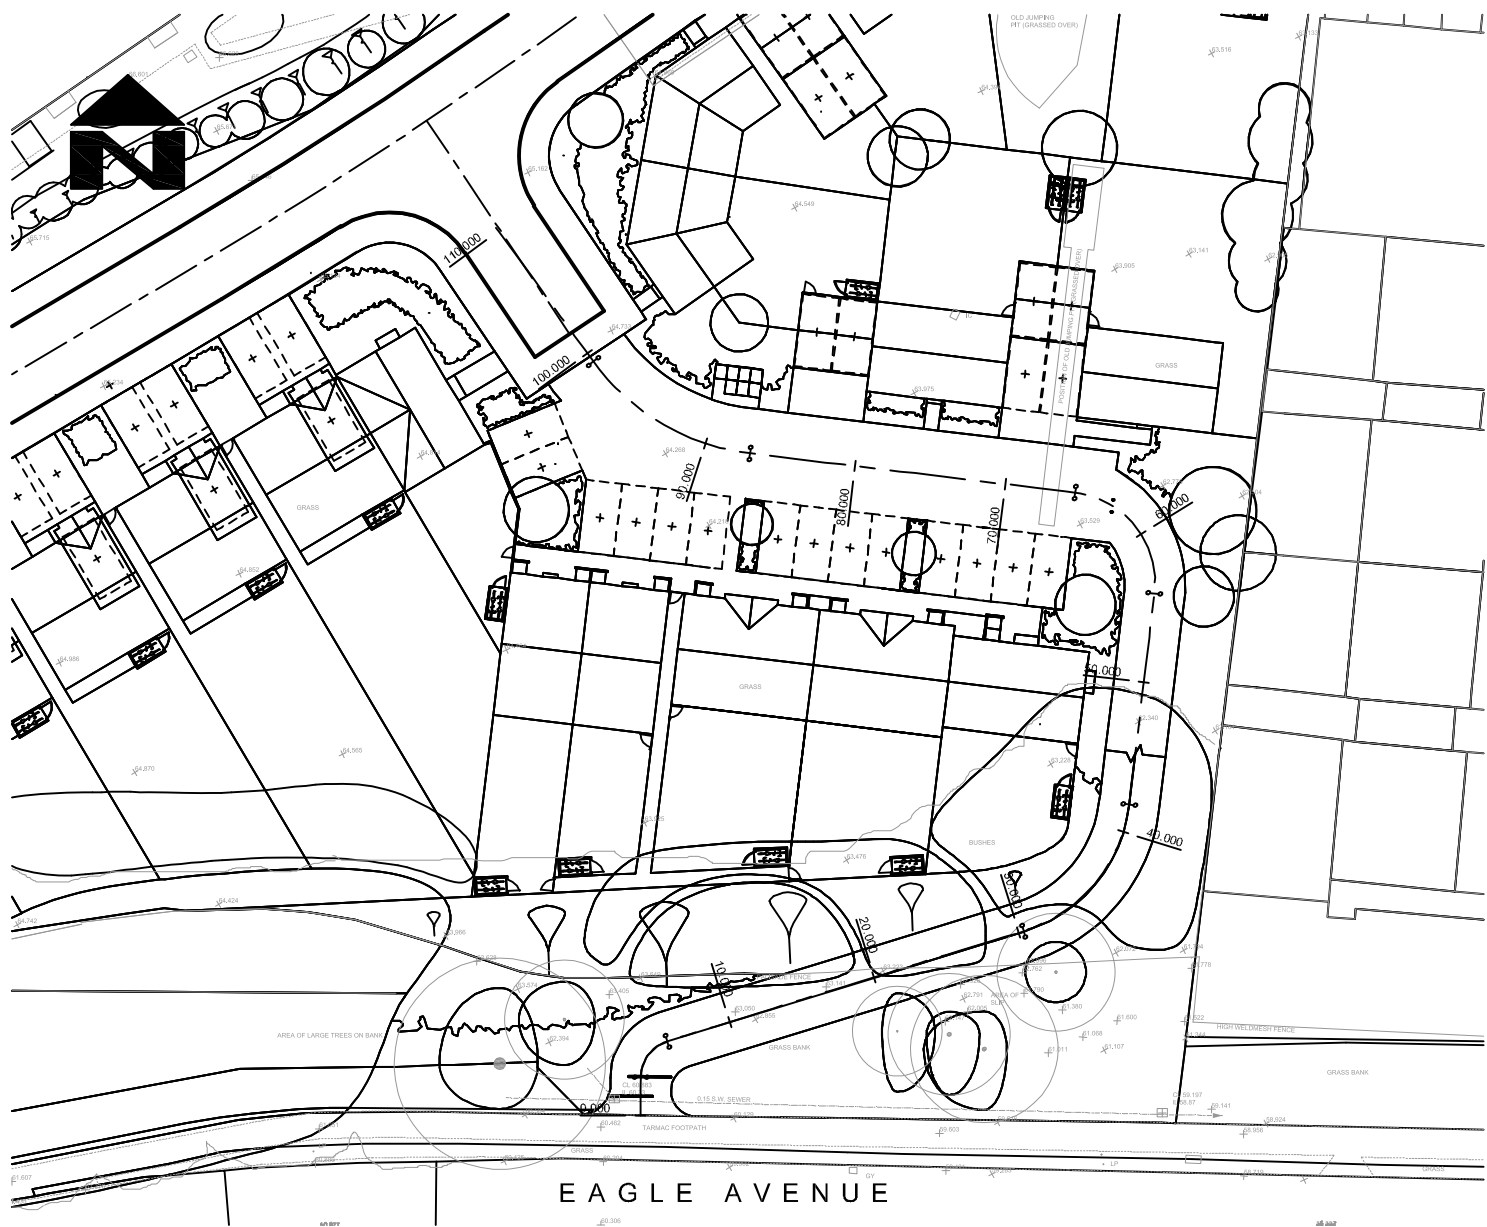

PART PLAN ON EMERGENCY ACCESS

SCALE 1:500

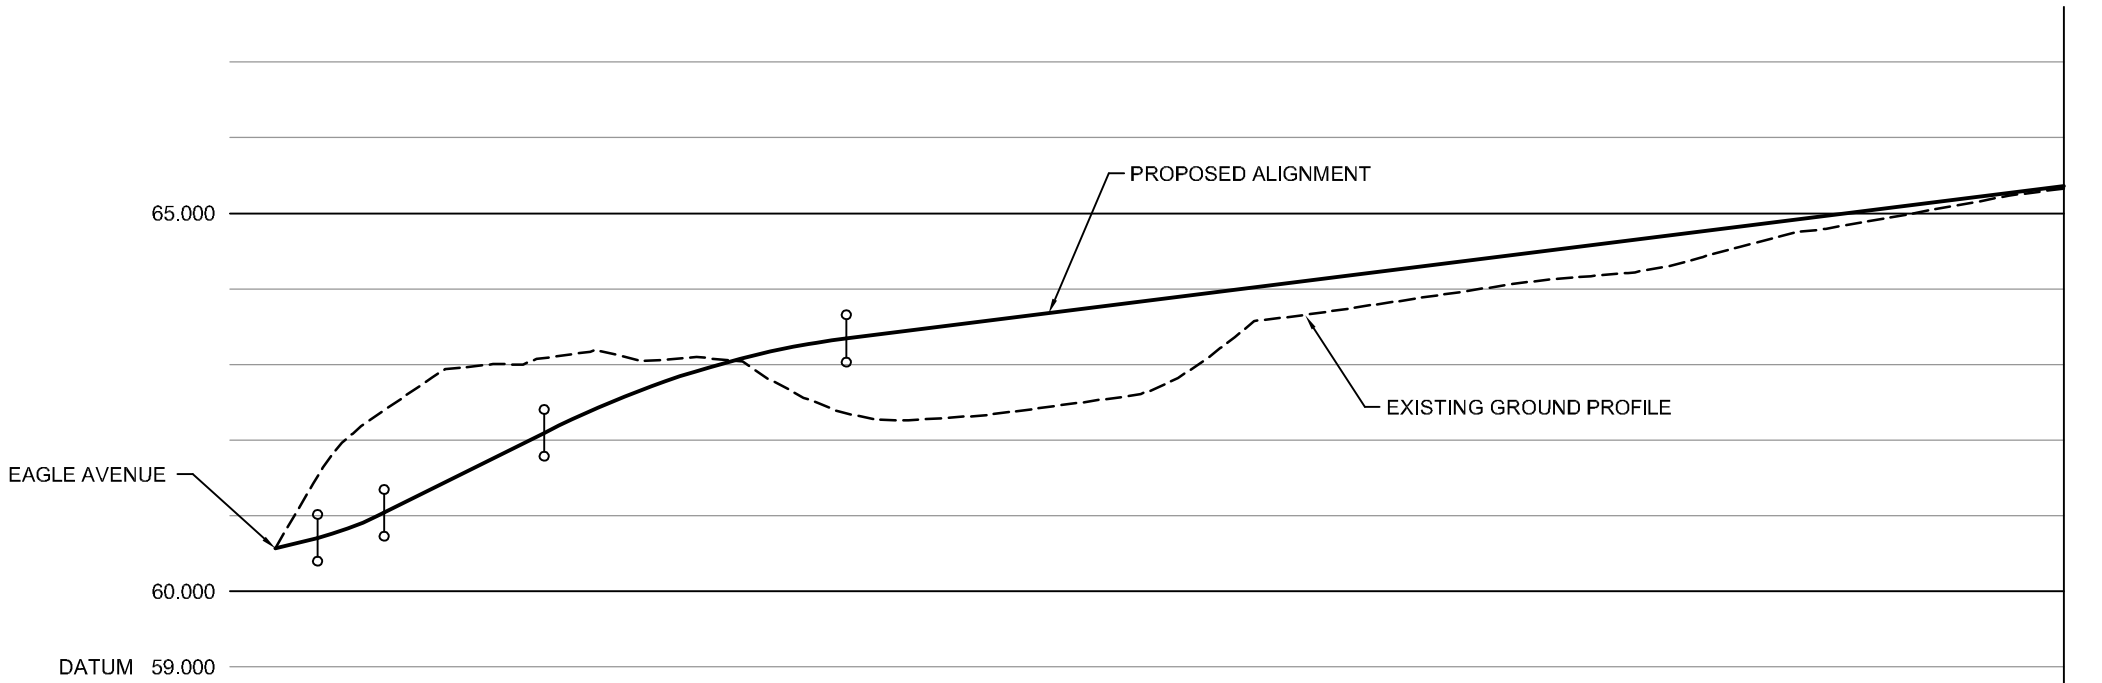

CHAINAGE	0.000	2.588	3.888	7.213	10.000		17.772	20.000		25.000		30.889		35.000	37.772	40.000	41.847		50.000		55.912		60.000		65.337		70.000		80.000		86.994	90.000		100.000		110.000		118.273	
EXISTING GROUND LEVEL	60.567				62.775			63.146			63.055				62.264				62.409			62.860			63.711				64.009			64.222			64.723		65.061		65.327
ALIGNMENT LEVEL	60.567	60.707	60.845	61.039	61.317		62.095	62.308		62.719		63.037		63.261	63.345	63.400			63.650			63.900			64.150				64.400			64.650			64.900		65.150		65.357
VERTICAL ALIGNMENT	G= 5.000%		KF= 0.88505		G= 10.000%		L= 20.000				G= 2.500%																												
	1: 20.0		L= 4.425		1: 10.0		KF= -2.66667				1: 40.0																												
HORIZONTAL ALIGNMENT		R= 2.500					R= 10.000								R= 6.000								R= 15.000																

LONGITUDINAL PROFILE - EMERGENCY ACCESS

SCALE 1:500