


Annexe - Willow Wood

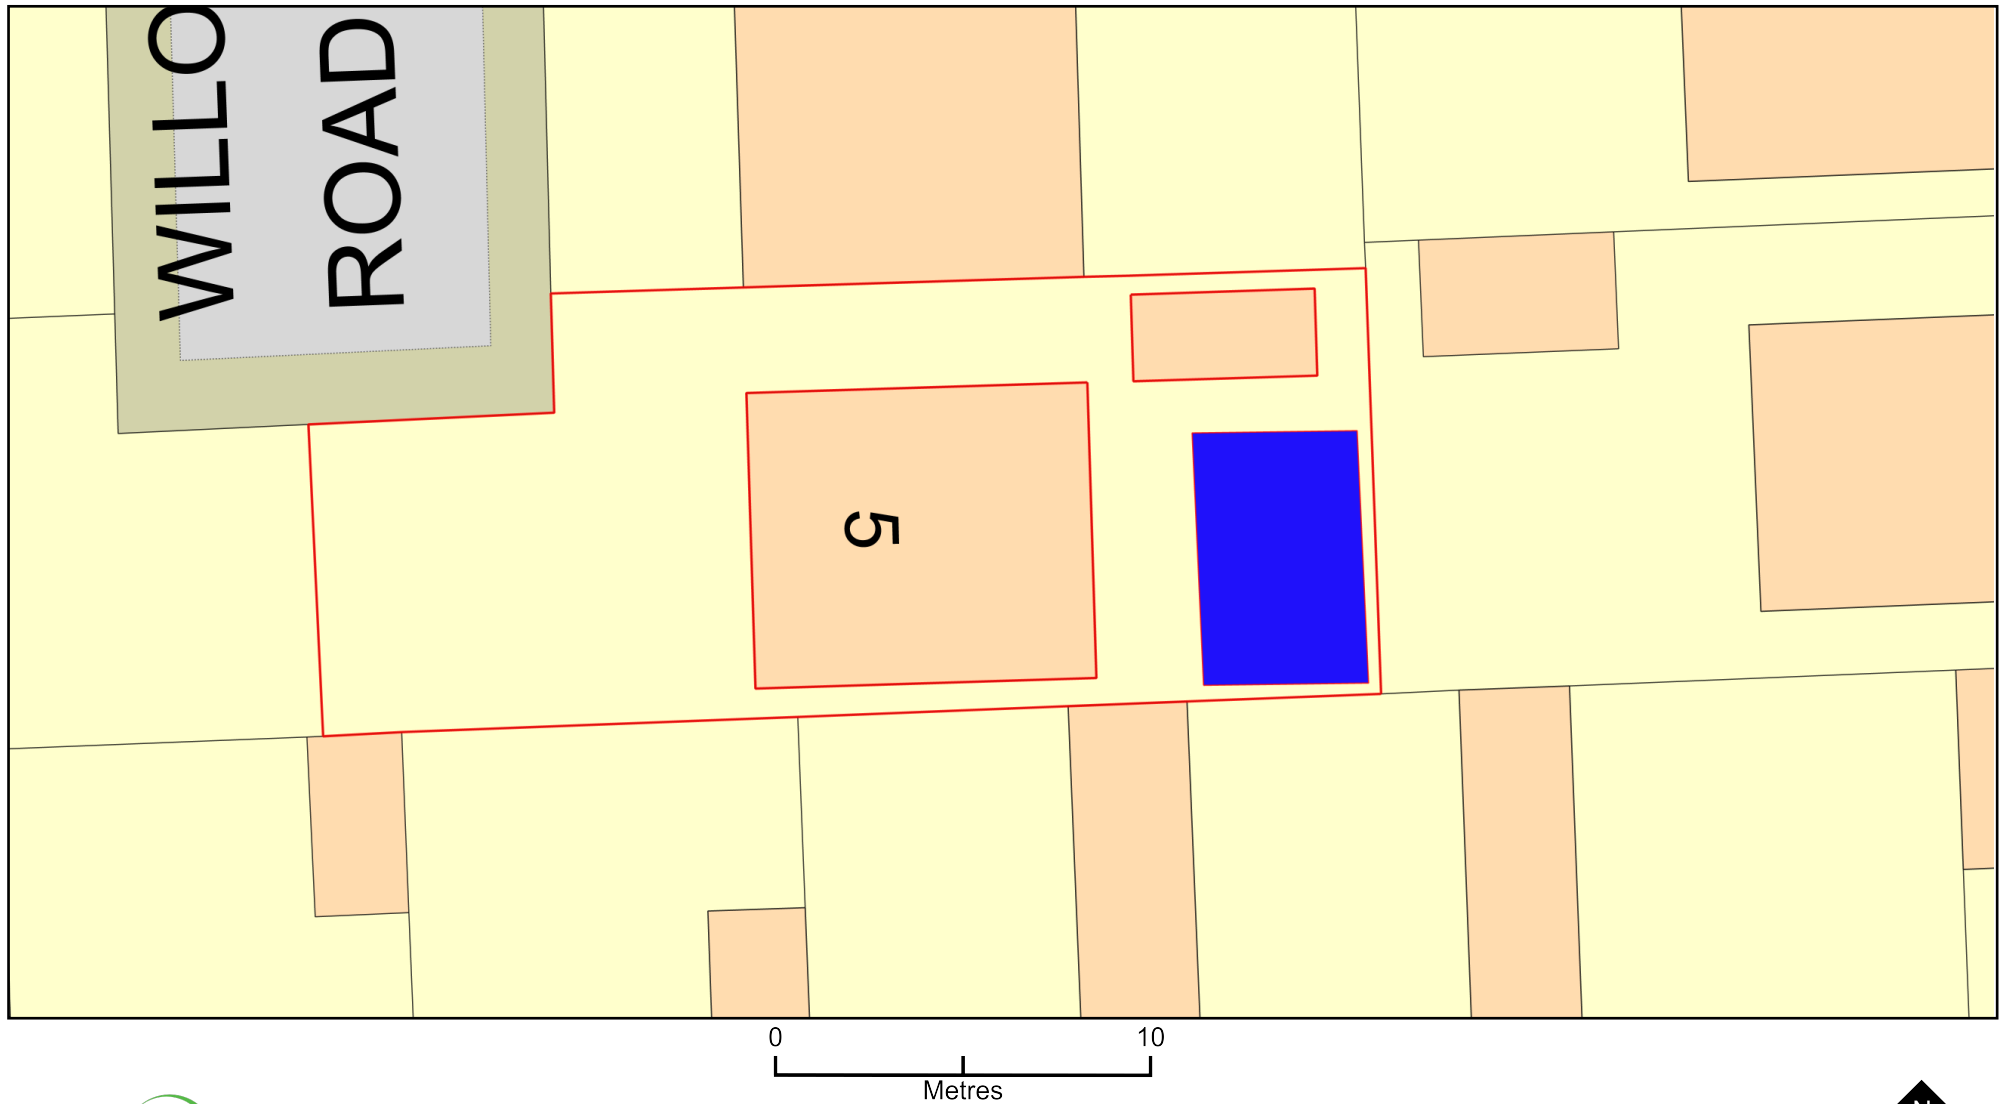

Plan Produced for: Hampshire County Council

Date Produced: 18 Nov 2024

Plan Reference Number: TQRQM24323151455764

Scale: 1:200 @ A4

© Crown copyright and database rights 2023 OS 100042766