

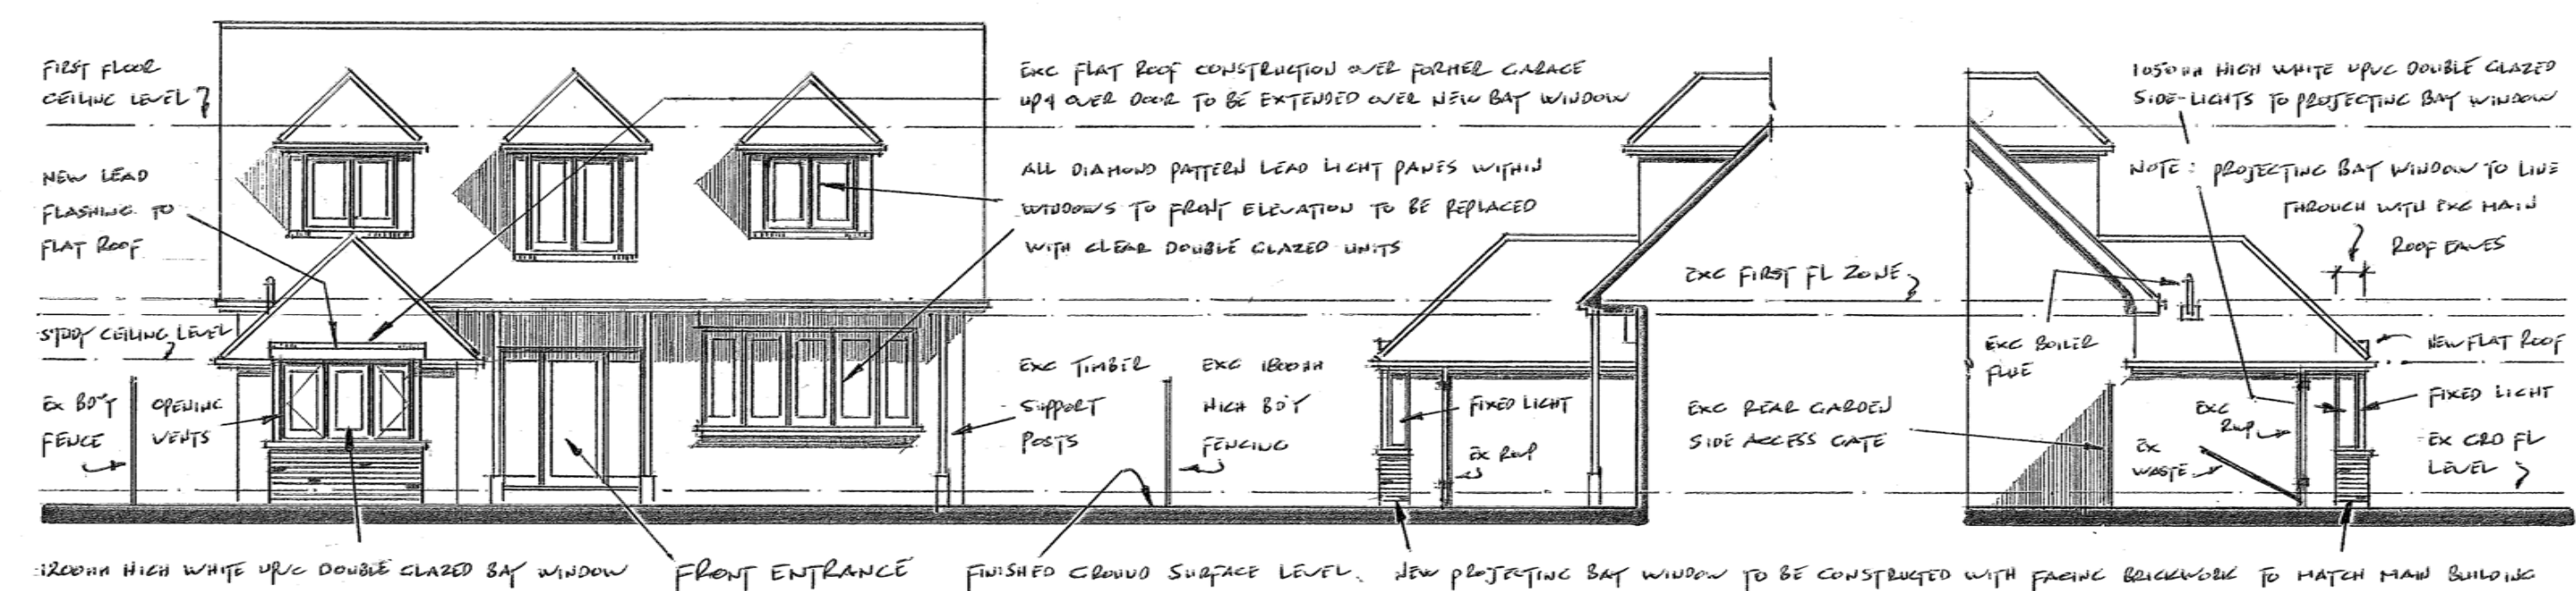


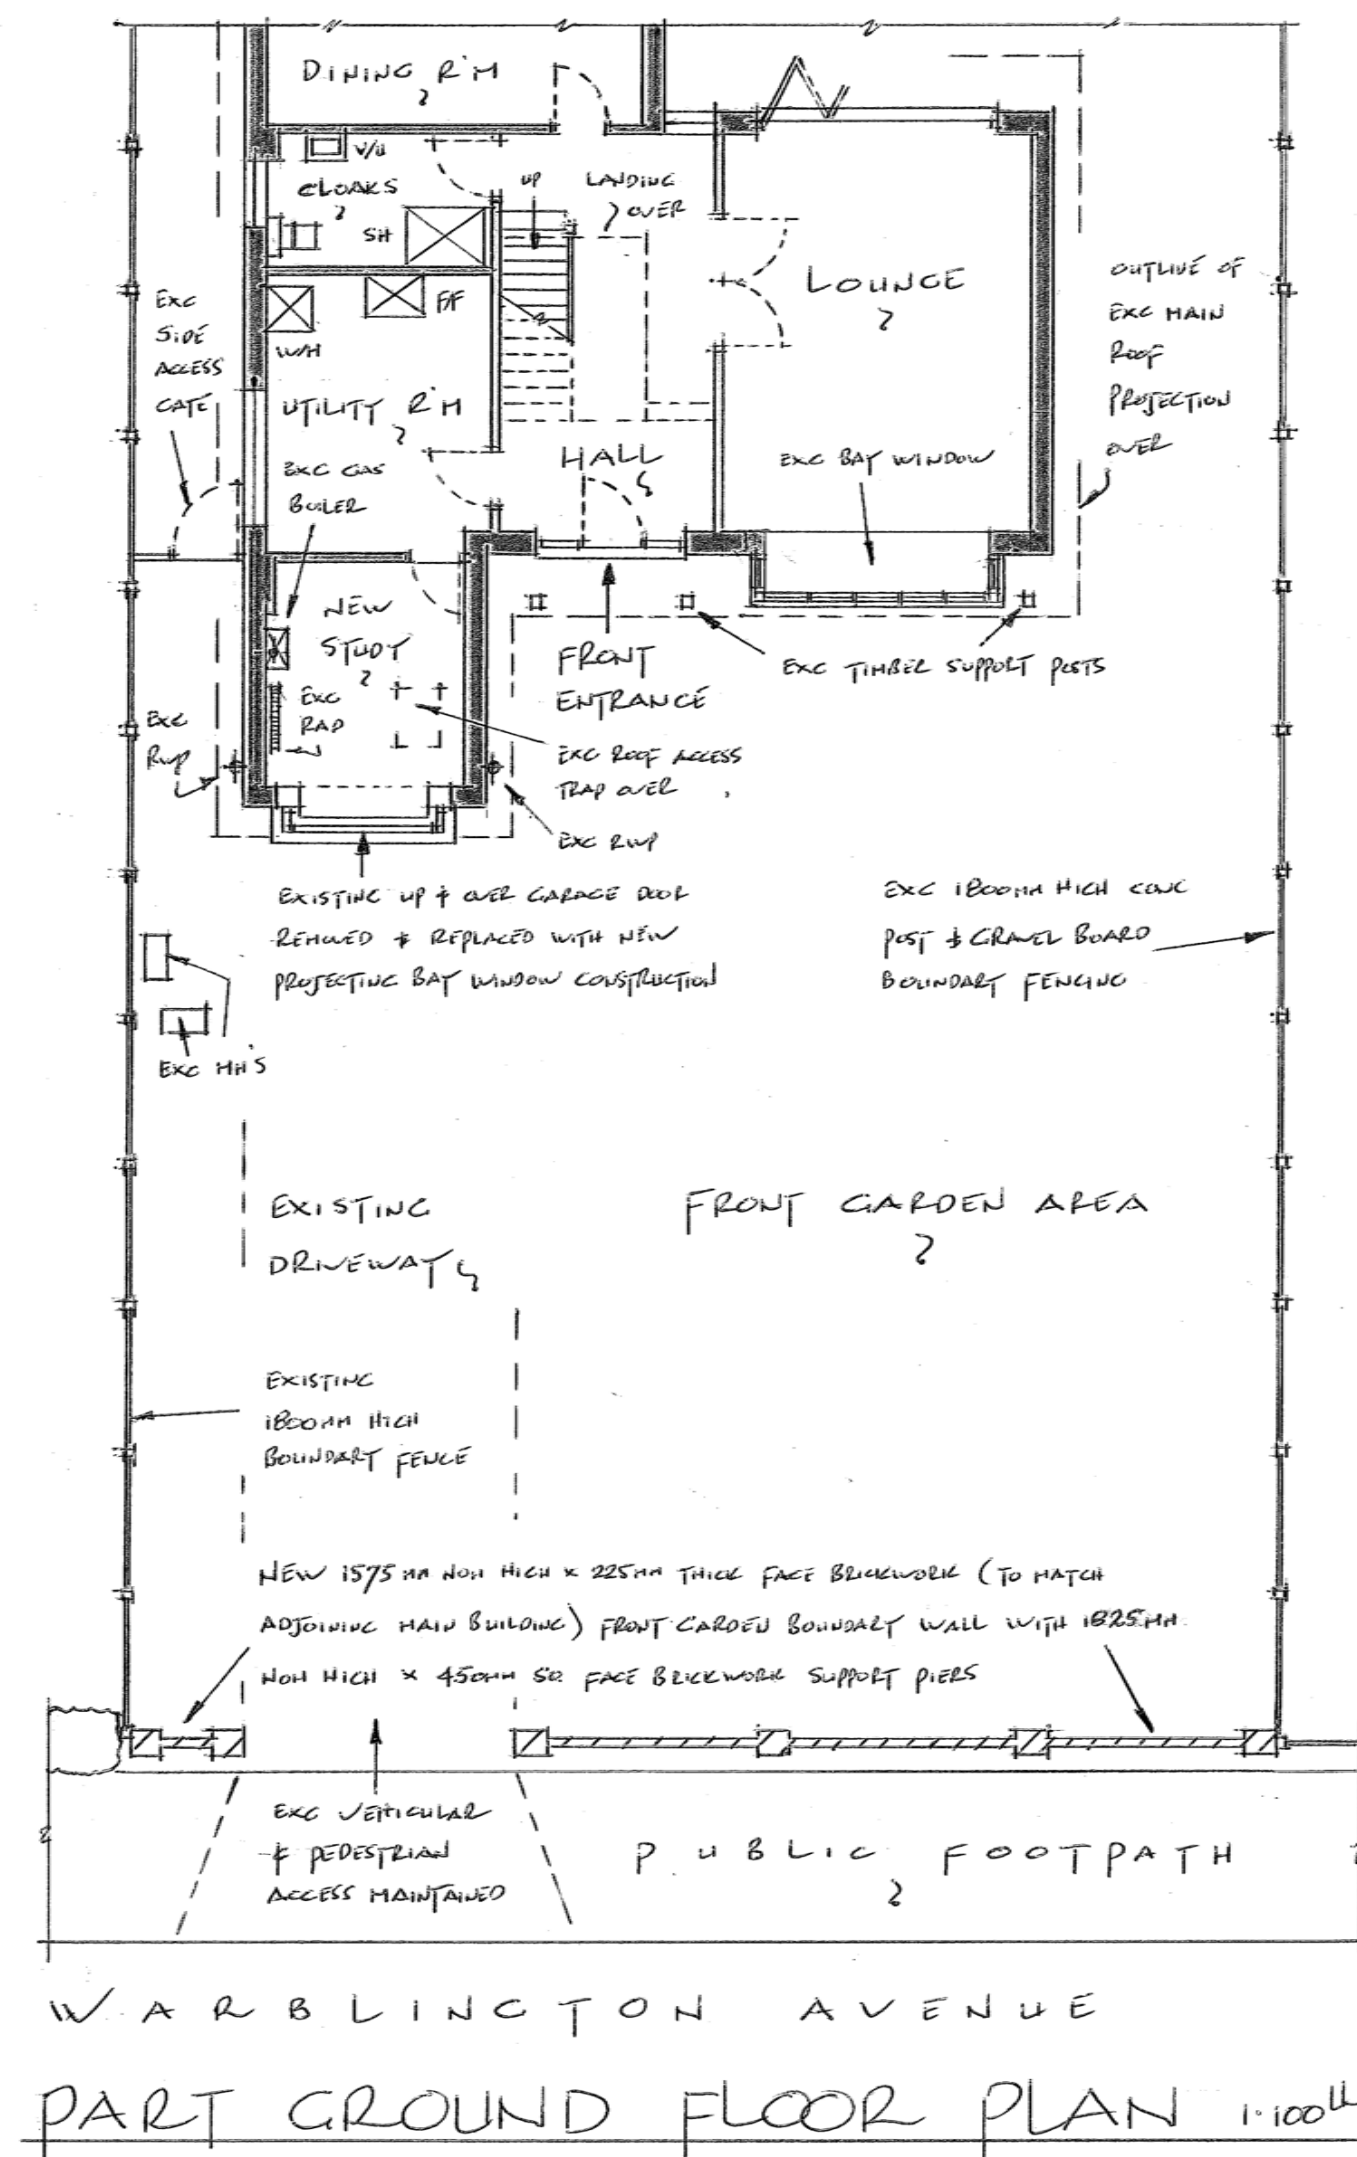

FRONT (WEST) ELEVATION & PART SIDE (SOUTH) & (NORTH) ELEVATIONS 1:100th

PROPOSED CONVERSION OF EXISTING GARAGE/STORE ROOM INTO NEW STUDY
 & NEW FRONT GARDEN BOUNDARY WALL TO REPLACE EXISTING AT N°17
 "WILLOWDENE" WARBLINGTON AVENUE • HAVANT • PO9 2SD
 FOR MR A. BOWLES ESQ • SCALES :: 1:100th

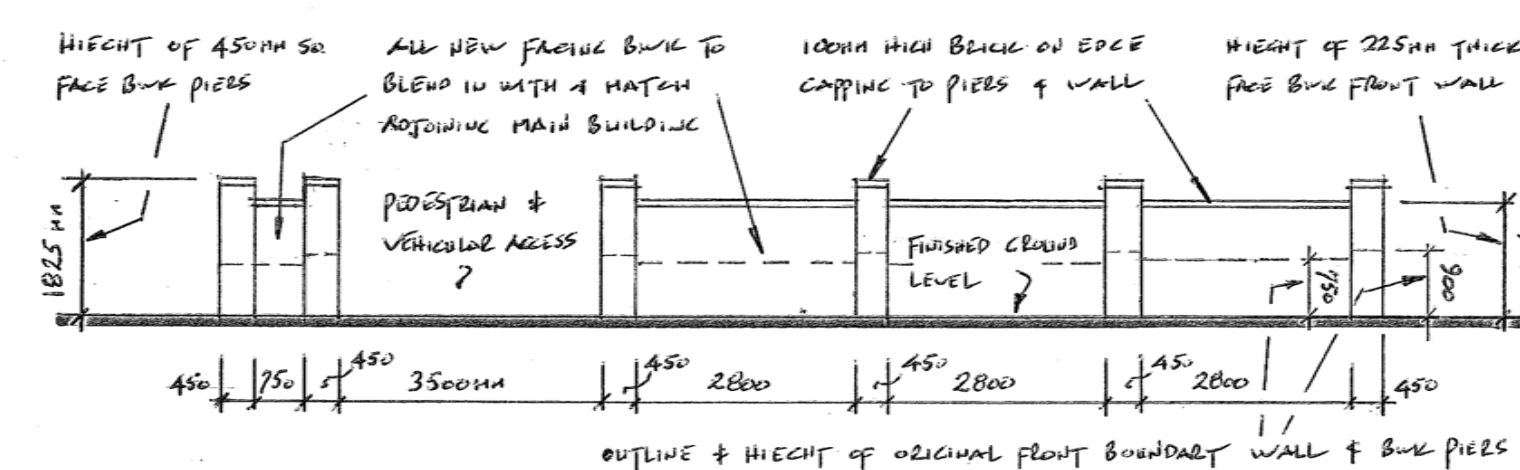

ELEVATION OF FRONT BOUNDARY WALL TO
 WARBLINGTON AVENUE • SCALE 1:100th

ISSUE DATE	COMMENTS
1 6/5/22	ISSUED FOR PLANNING APPROVAL PURPOSES
2 6/6/22	ELEVATION OF FRONT BOUNDARY WALL TO WARBLINGTON AVENUE ADDED

BAR SCALE
 0 1 2 3 4 5 10
 NOTE :: PLAN & ELEVATIONS AT 1:100th SCALE WHEN PRINTED
 AFF AT A4 PAPER SIZE

DRAWING N° WA/PP/100/2