


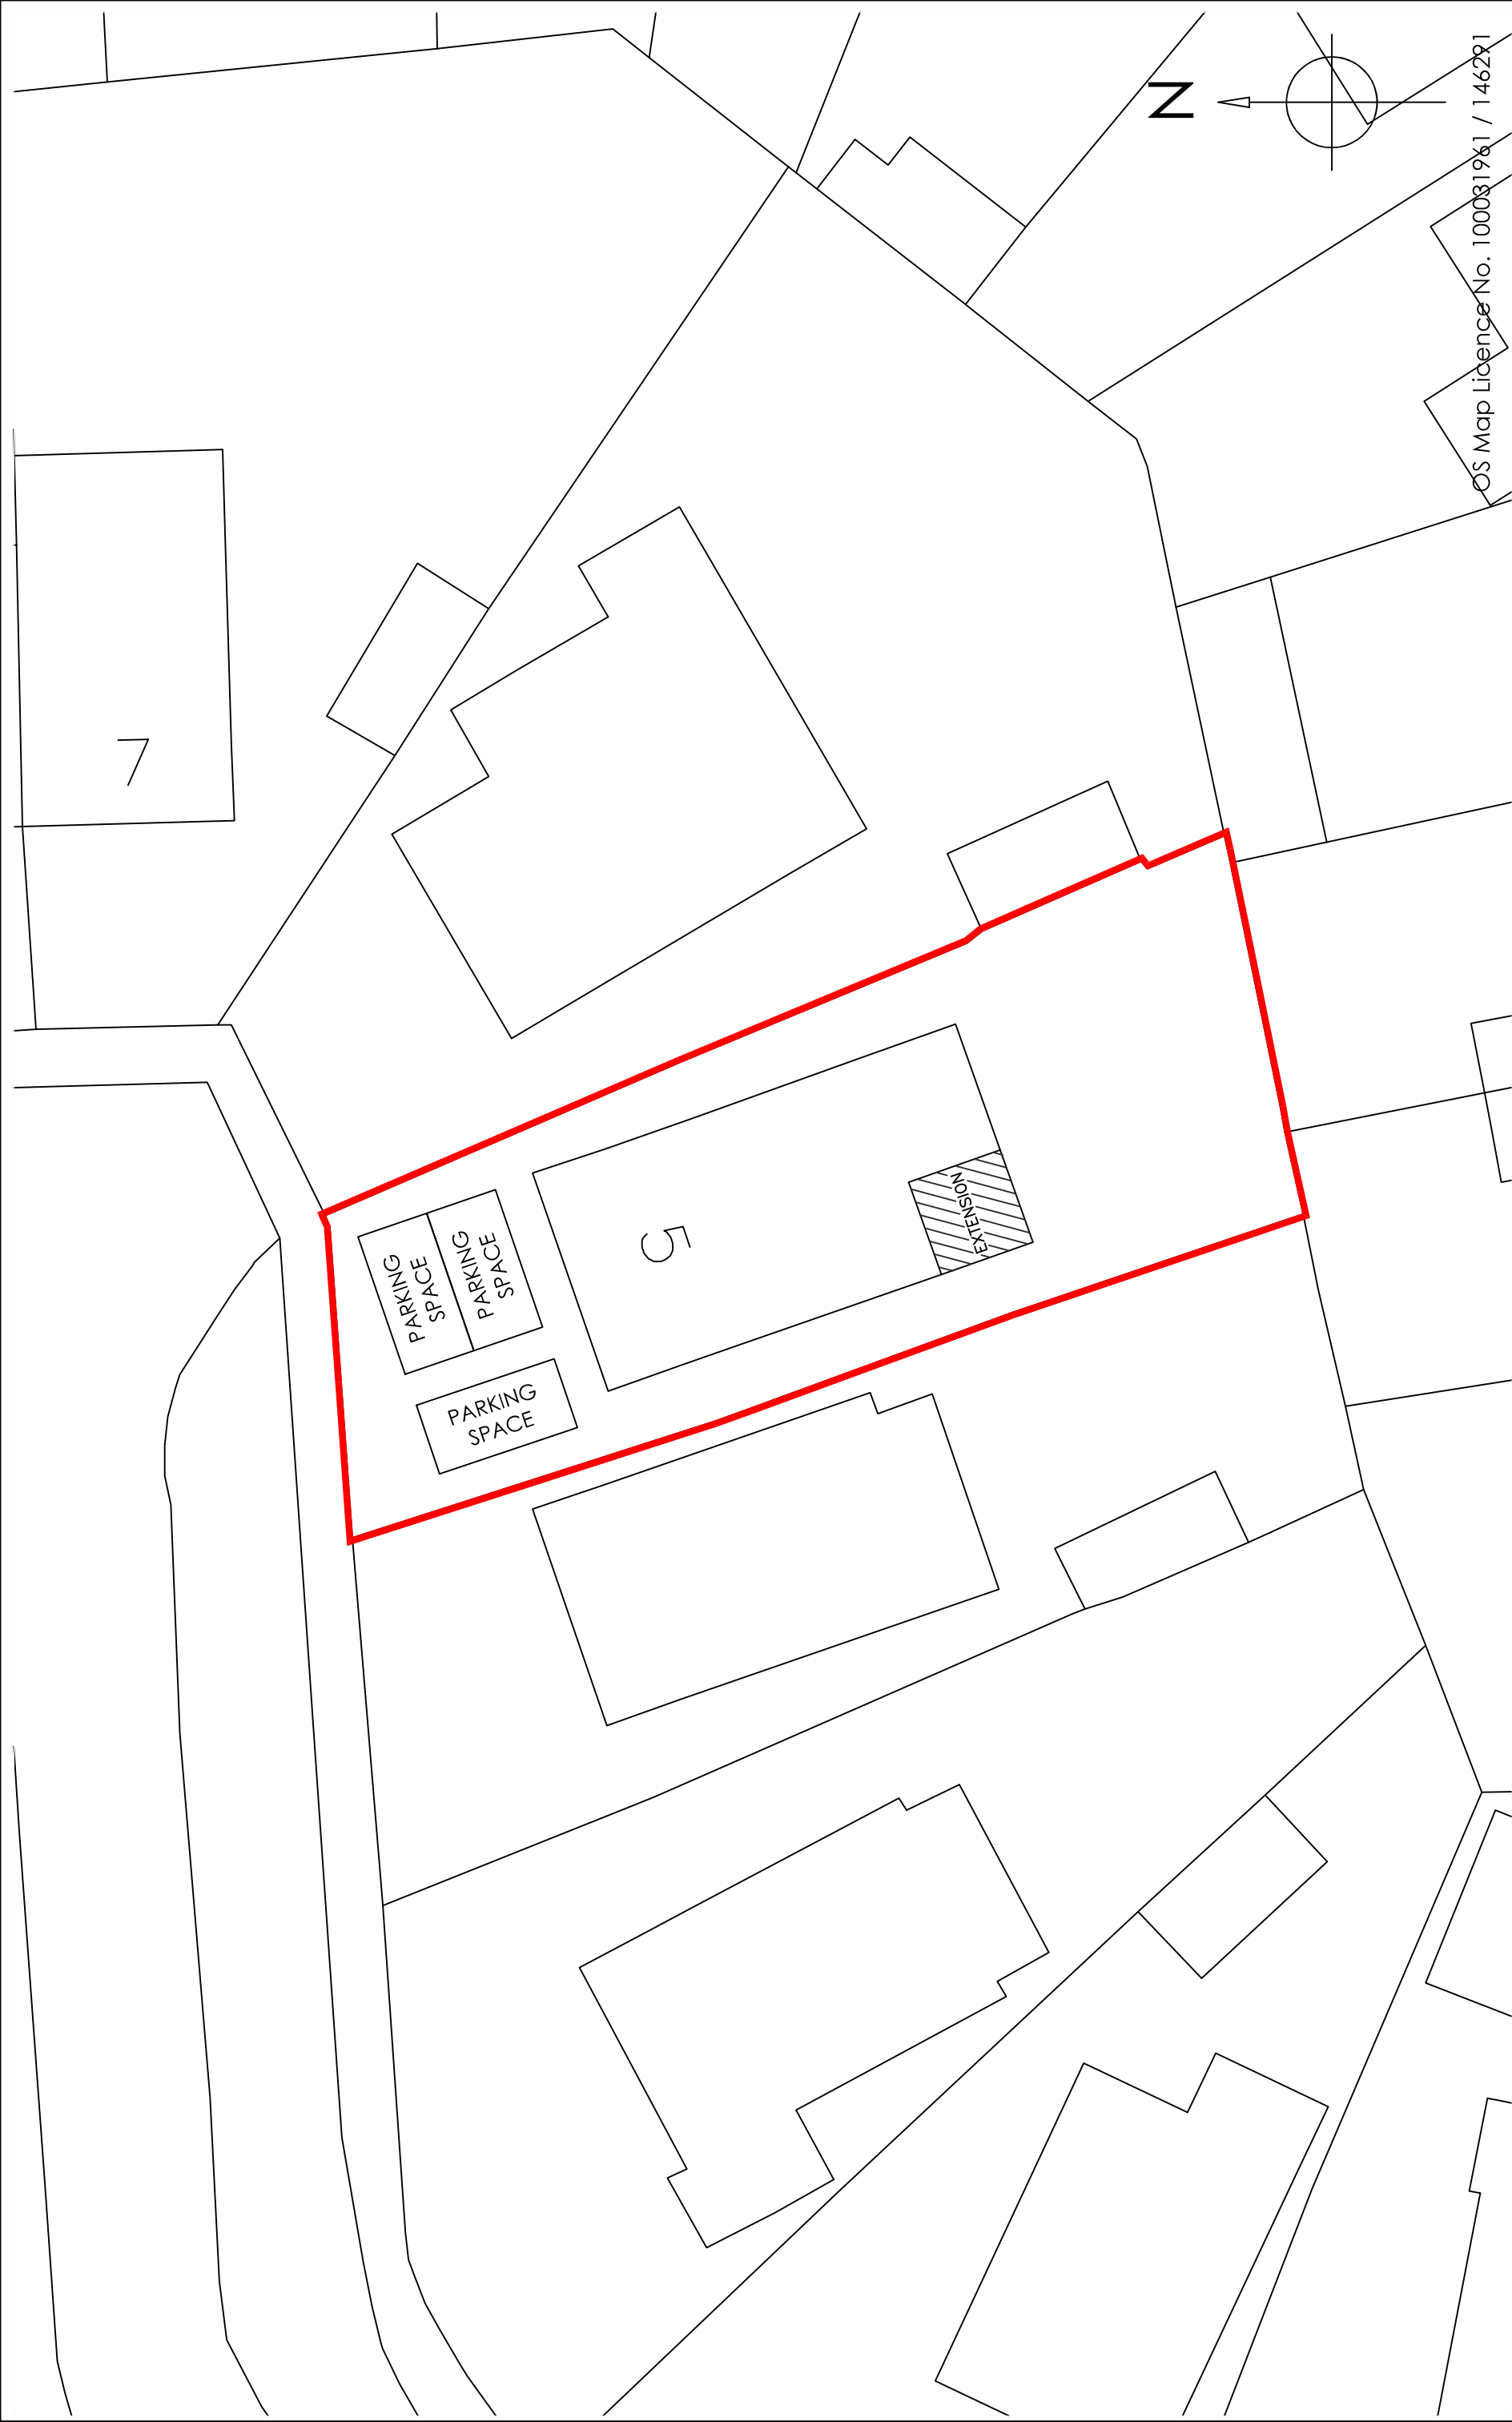

OS Map Licence No. 100031961 / 146291

Copyright is reserved by GBS Designs and is issued on the condition that it is not copied or disclosed by or to any unauthorised persons without prior consent in writing from GBS Designs.

All dimensions to be checked on site

All structural elements to be specified by a suitably qualified structural engineer.

REV	DESCRIPTION	DRAWN	DATE
-	Initial design	JLR	22.04.22
A	Revisions to kitchen/back door, window to driveway side and skylights to roof	GBS	04.05.22
B	French doors made wider and maps added to scheme	GBS	17.05.22

Drawing Ref

5 HA' PENNY 07

Scale at A1

N/A

Scale at A3

1:200

Date

22 APRIL 2022

Drawn by

GBS

Drawing Title

5 Ha'Penny Dell,
Widley,
Waterlooville,
Hampshire,
PO7 5RQ.

CAD - ARCHITECTURE - DESIGN

6 Shillinglee Waterlooville
Hampshire PO7 5RW
Tel 023 9225 8315
www.gbsimages.co.uk