


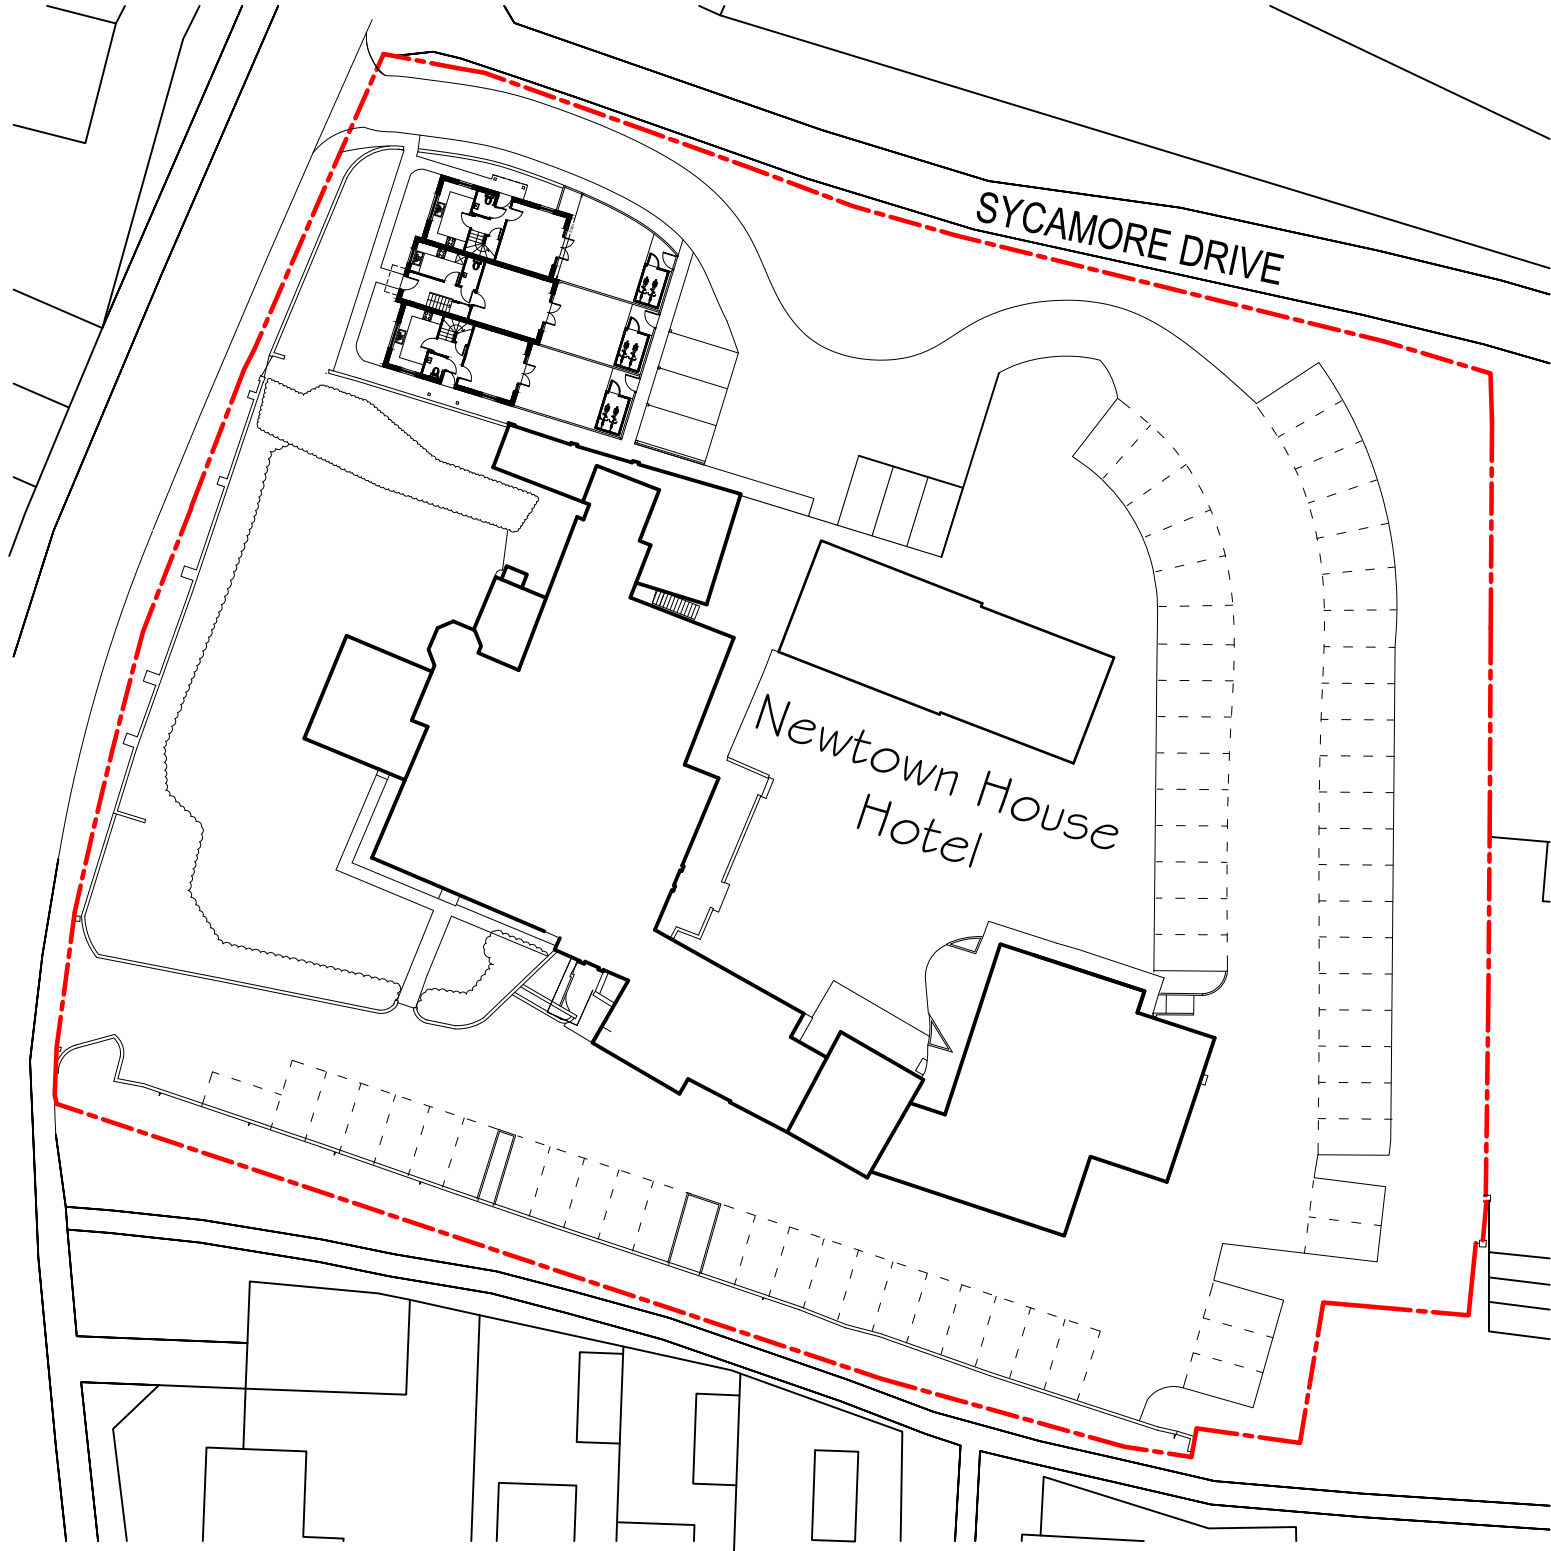
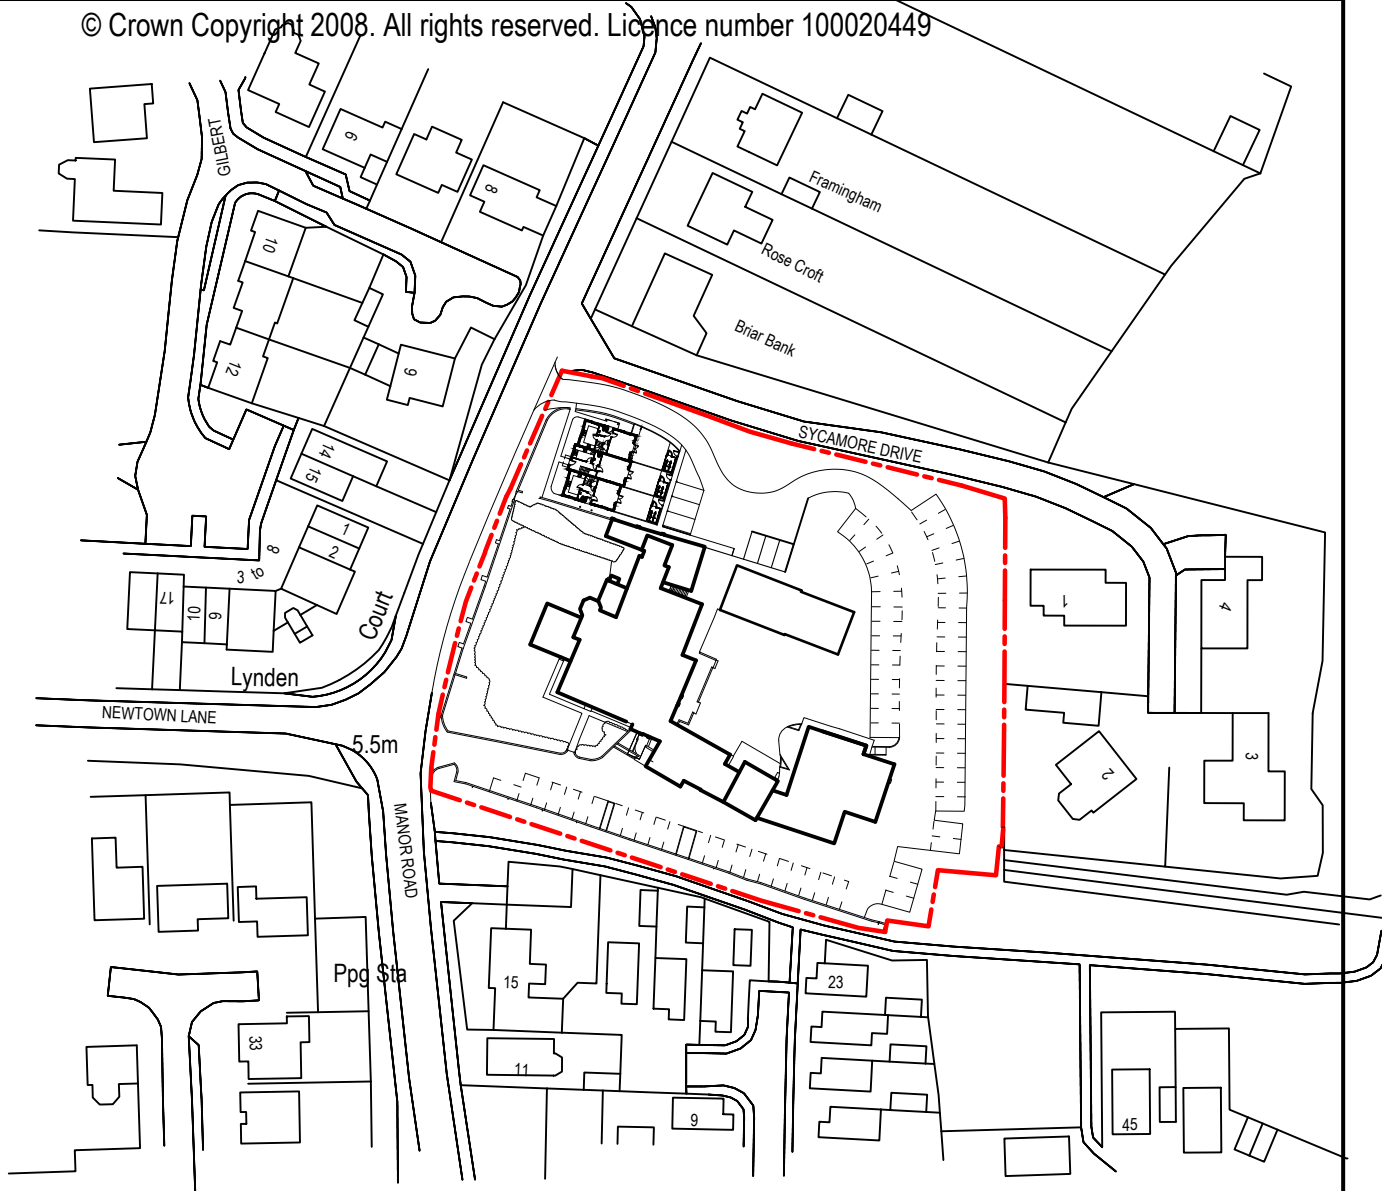


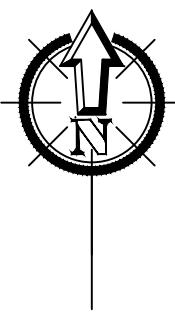

BLOCK PLAN @ 1:500

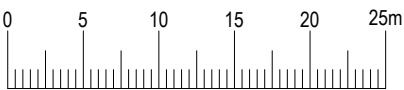

LOCATION PLAN @ 1:1250

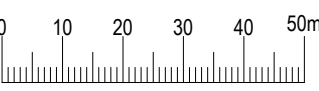

TITLE: Block / Location Plan		
DESIGNED BY GA	DATE 25-4-13	DRWN / DTALD BY: JAT
SCALE 1:500 @ A3	PLOTTED 25-4-13	REV. A
SCALE @ 1:500		
PURPOSE OF ISSUE: ☐ information ☒ approval ☐ tender ☐ construction		
DWG. NO. 13-087-01RevA		



**GRAHAM ASH
ARCHITECTS**

CHARTERED ARCHITECTS TOWN PLANNING CONSULTANTS
Graham Ash Architects Ltd
Kingfisher Studio,
5 Malcolm Road, Chandlers Ford, Eastleigh, Hampshire, SO535BH
TELEPHONE 07768 453105
EMAIL: Info@grahamasharchitects.com
WEBSITE: www.grahamasharchitects.com

PROJECT:
**3 New Houses
At Newtown House Hotel
Hayling Island, PO11 0QR**

Revision A 17.11.2021 R.Ash
-Parking spaces rotated.