


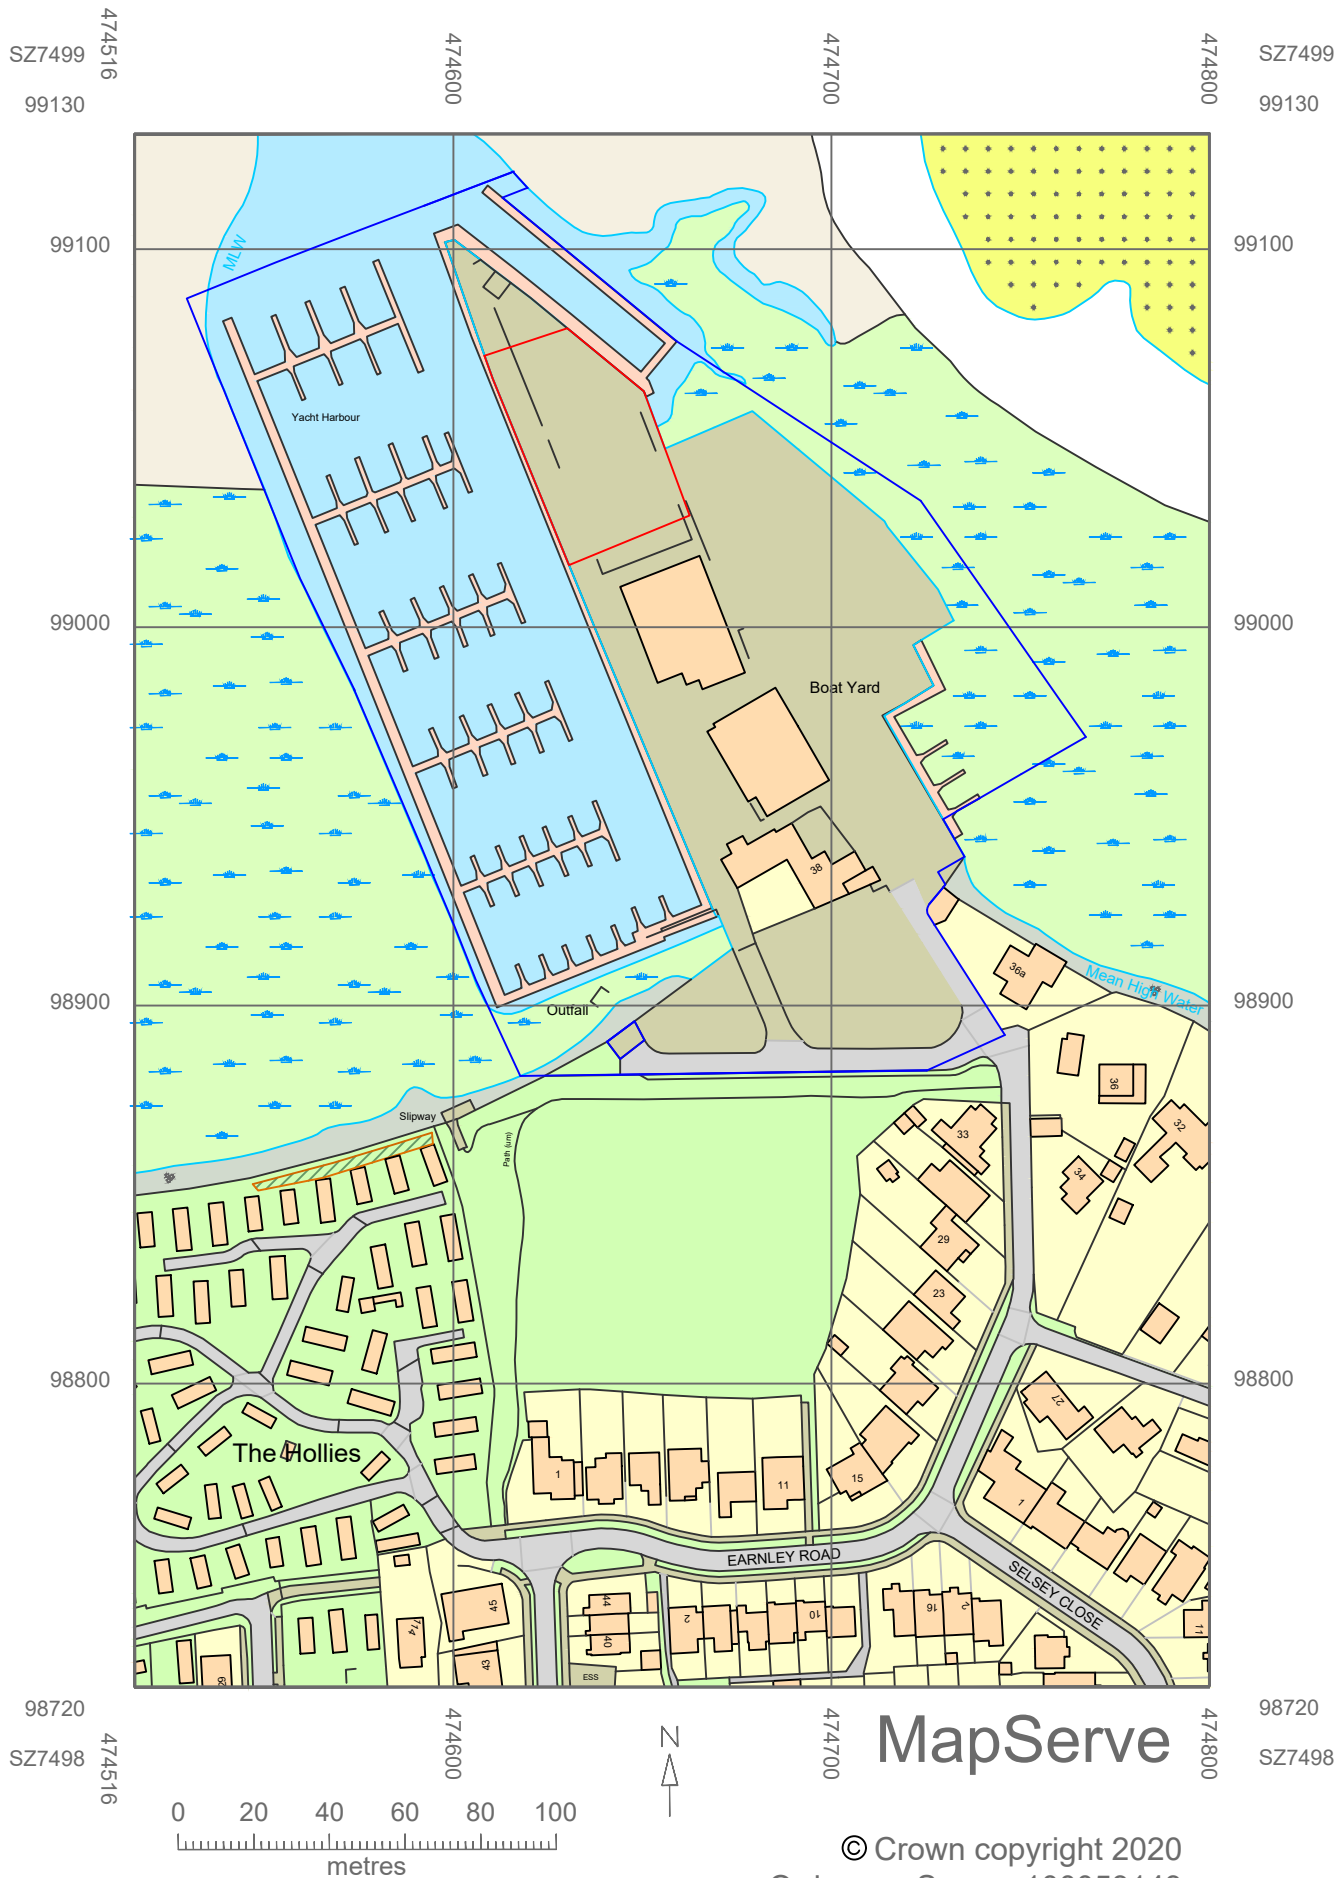

Scheme: Sparkes Marina— Launch
 Title: Bay Construction
 Scale: 1:2000 (at A4)

Key:

- MDL Land Ownership
- Site Area

Marina Developments Ltd.
 The Yacht Club
 1 Channel Way
 Southampton
 Hampshire
 SO14 3QF
 Telephone: 023 8045 7155
 Fax: 023 8045 7154

