
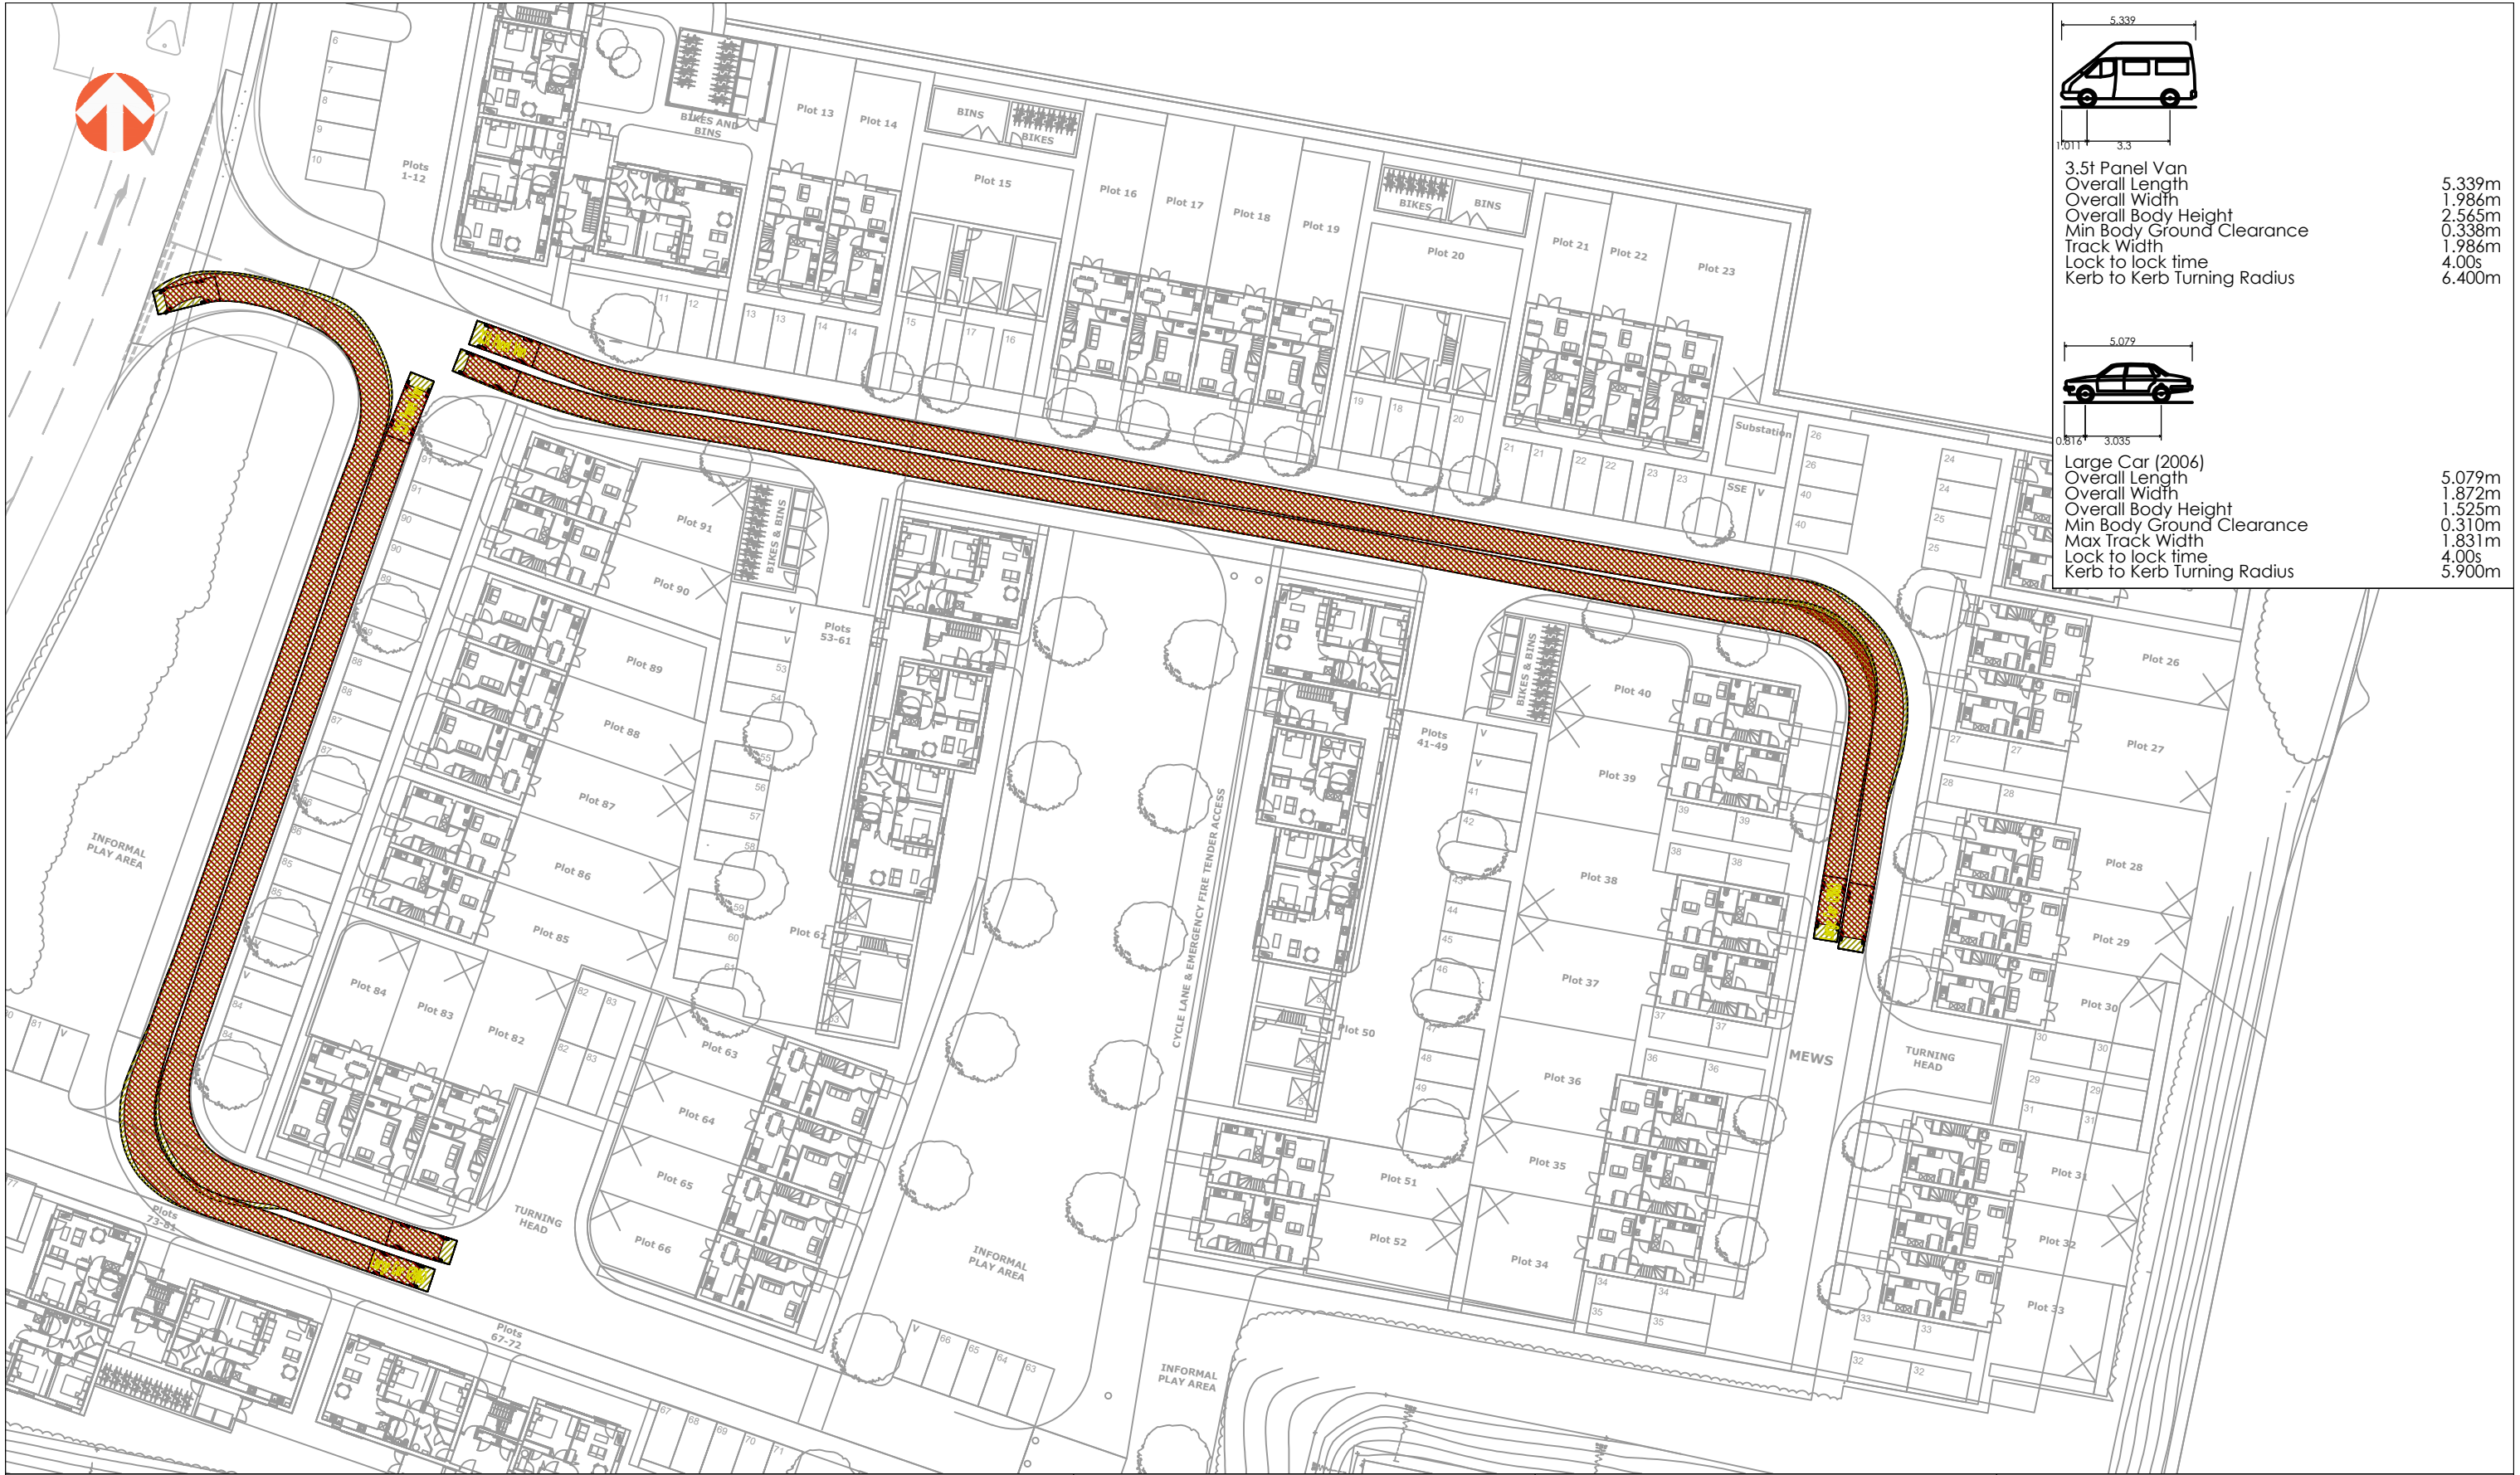


3.5t Panel Van
Overall Length 5.339m
Overall Width 1.986m
Overall Body Height 2.565m
Min Body Ground Clearance 0.338m
Track Width 1.986m
Lock to lock time 4.00s
Kerb to Kerb Turning Radius 6.400m

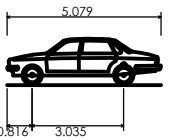

Large Car (2006)
Overall Length 5.079m
Overall Width 1.872m
Overall Body Height 1.525m
Min Body Ground Clearance 0.310m
Max Track Width 1.831m
Lock to lock time 4.00s
Kerb to Kerb Turning Radius 5.900m

						PROJECT: SOUTH DOWNS COLLEGE			 Awcock Ward Partnership, Ada House, Pynes Hill, Exeter, EX2 5TU Tel: 01392 409007 Web: www.awpexeter.com
A	03.01.2024	INITIAL ISSUE	AC	MR	AJW	TITLE: SWEEP PATH ANALYSIS - PANEL VAN AND LARGE CAR			
REV	DATE	DESCRIPTION	BY	CHK	APD	PROJECT No: 1017			
CLIENT: PLACES FOR PEOPLE						DRAWING No: 01-ATR-110		REV: A	
DRAWING STATUS: FOR INFORMATION ONLY						SCALE @ A0 1:500 25 metres			