


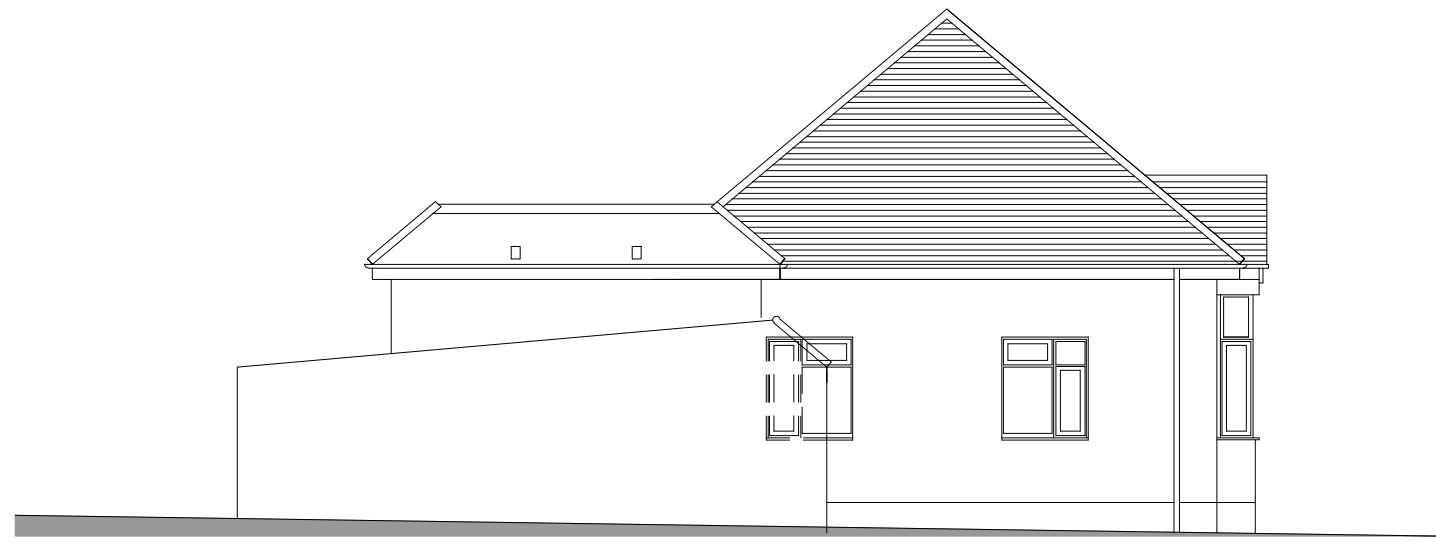

No 1 INGLEDENE CLOSE
SOUTHEAST ELEVATION



No 5 NEW ROAD
SOUTHWEST ELEVATION



PROPOSED SOUTHEAST ELEVATION




No 5 No 7 No 9 No 11



PROPOSED NORTHEAST ELEVATION

No1 INGLEDENE CLOSE

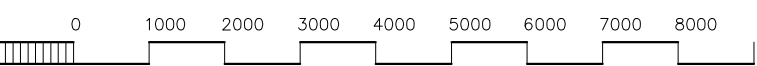

Client
MRS S WALSH
10 BEDHAMPTON ROAD
HAVANT PO9 3EY

Project
PROPOSED
ONE-BEDROOM BUNGALOW
1A INGLEDENE CLOSE PO9 1DG

Title
PROPOSED CONTEXTUAL
ELEVATIONS

PROJECT	DRAWING	amd
2359	P 200.05	
scale	date	drawn
1:100 @ A1	04.24	7.75

**TIM SAGE
CHARTERED
ARCHITECT
LIMITED**

12 Sussex Place
Southsea PO5 3EZ
t 023 582 7386
m 07773 187 010
e timsage@tiscali.co.uk

