


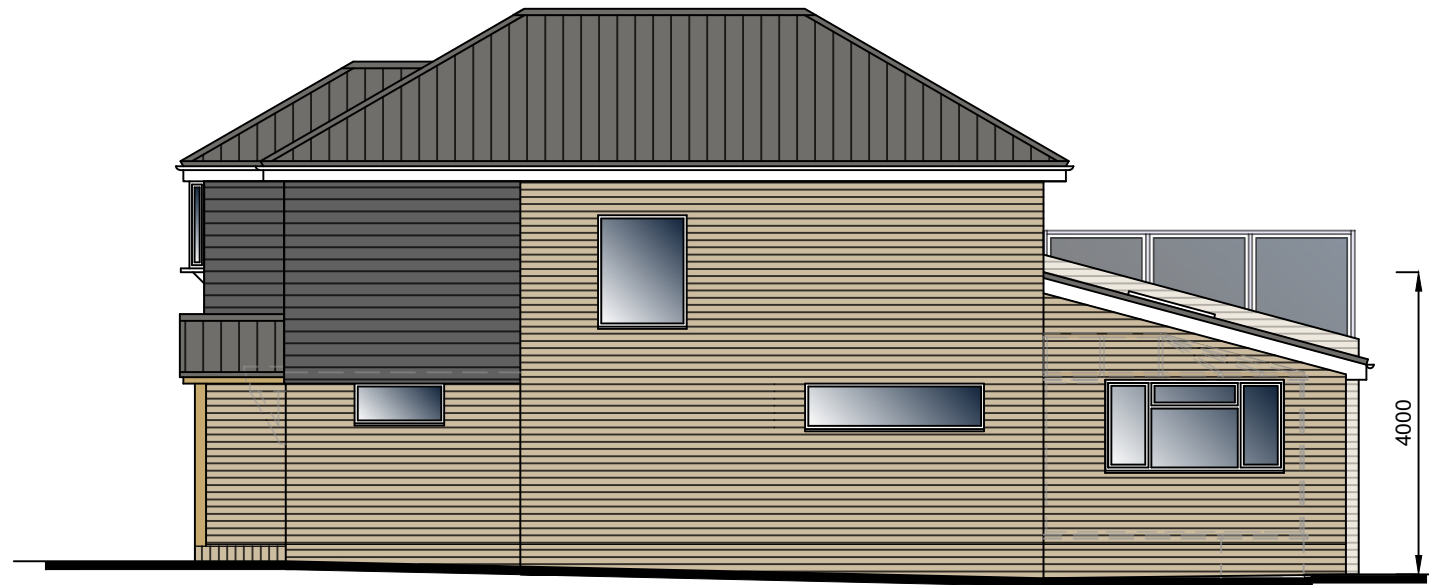

NORTH
Elevation



WEST
Elevation

SCALE BAR 1:100



NOTES

- The details shown are for design intent purposes only and are subject to further design development with suppliers and sub-contractors.
- Proposals subject to consultation and approval from Local Authority Planning Department and Building Control (or an Approved Inspector).
- All setting out dimensions should be checked on site prior to construction and any discrepancies and/or omissions should be reported to the Architect immediately.
- Do not scale from drawings, any dimensions shown are indicative only and are subject to verification on site.
- This drawing is to be read in conjunction with all other plans, structural calculations and specifications.



Critchley Architecture And Design Ltd.

Contact: 02392 474 919 | info@caad.online

The Old Bakery, 34 North Street, Havant, PO9 1PT

Revisions

- A. Client revisions. 30/09/24. JHL
- B. Client revisions. 01/10/24. JHL
- C. Client revisions. 27/11/24. JGF

Project Address

3 Bladon Close,
Havant,
PO9 2QA

PROPOSED ELEVATIONS

Scale	A3 1:100
Drawn By	JHL
Date	18.09.2024

Project No.	Sheet No.	Rev.
-------------	-----------	------

24056	501	C
-------	-----	---