



Scale in metres

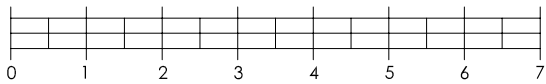

KEY

- Existing walls retained
- Existing walls to be taken down
- New walls

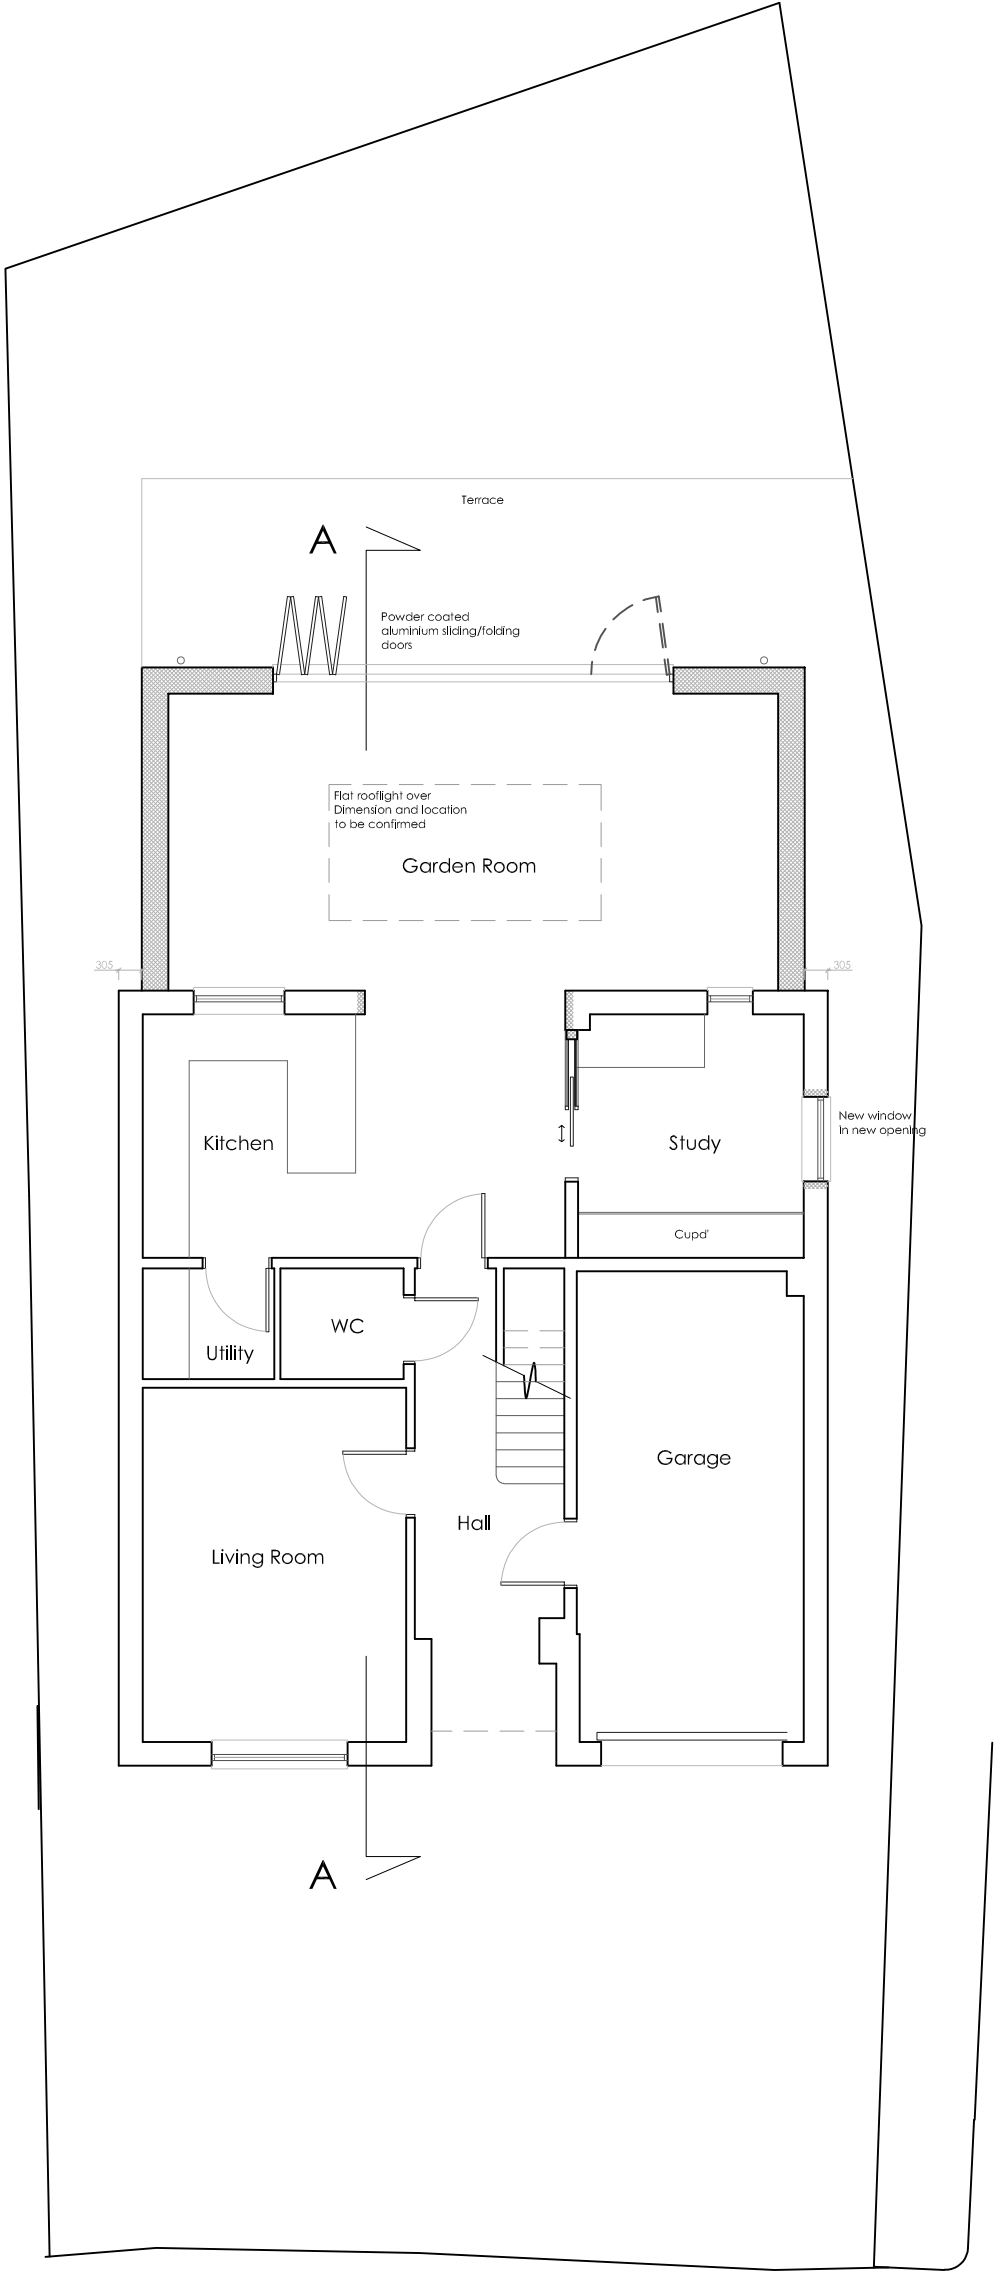

DRAWING	NUMBER	202204.PAp 01
As Proposed	REVISION	
Site Plan /Ground floor plan	SCALE	1:100 @ A3
	DATE	May 2022
PROJECT		
Proposed single storey extension and alterations at 6 Wren Grove		
Havant PO9 5FL		
CLIENT		
Paul and Kelli Rebbitt		

Benjamin Favier Architects



23 Twitten Way Worthing BN14 7JU T. 01903 209635 M. 07946 380099