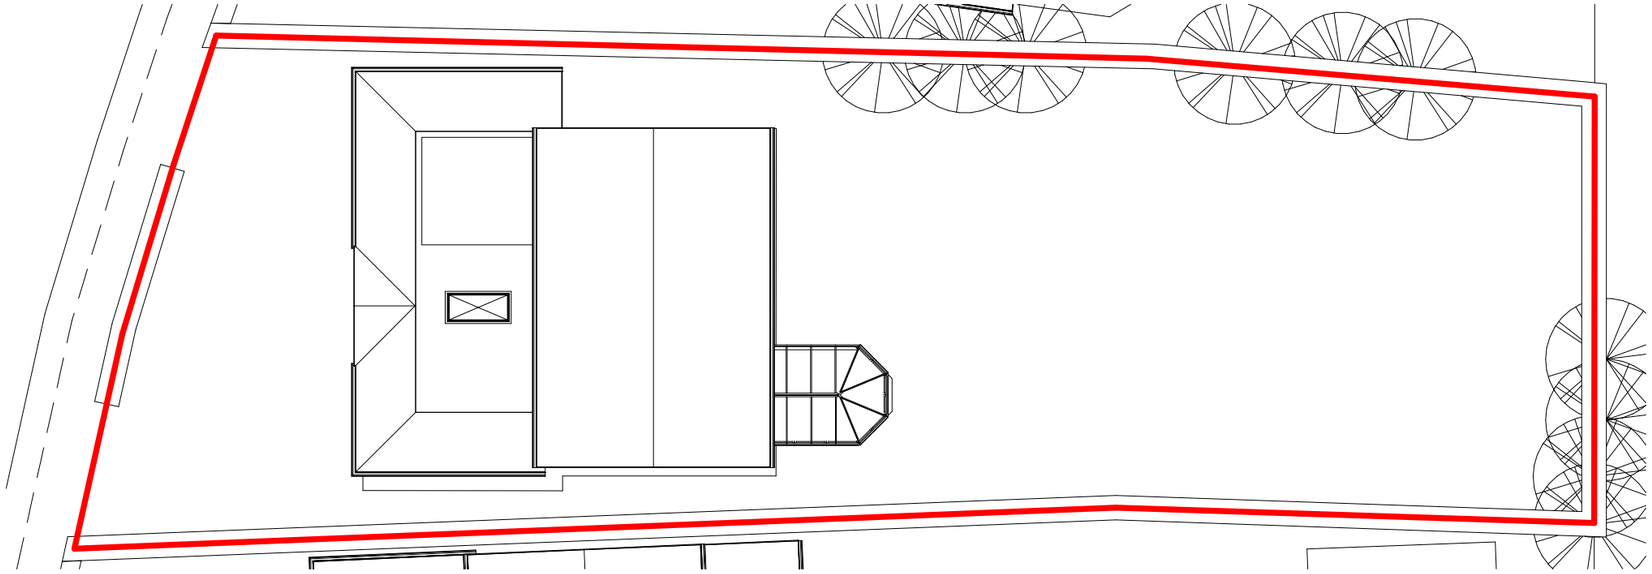

## 2 Site Plan
1 : 200

0 1 2 3 4 5 10 Metres
1 / 200 scale bar

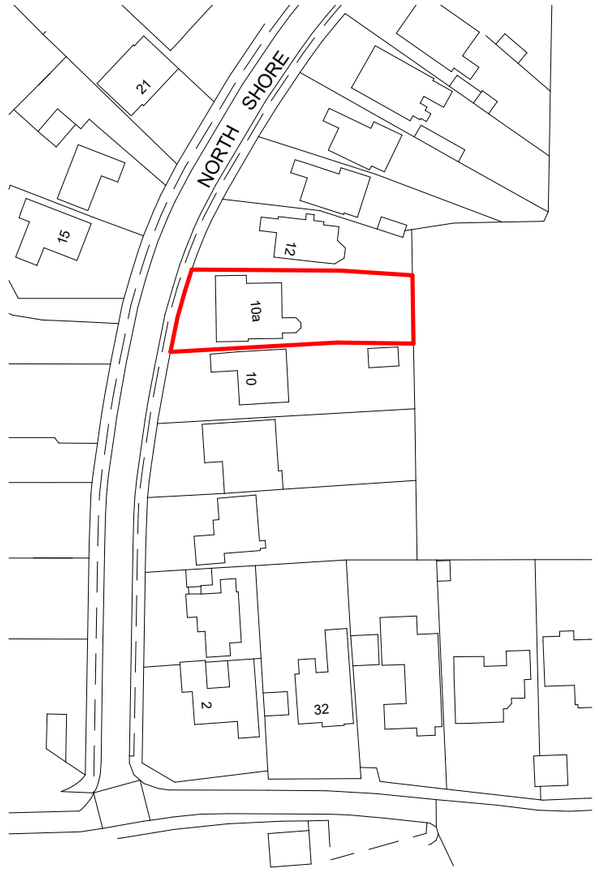


## 1 Location Plan
1 : 1250

0 10 20 30 40 50 Metres
1 / 1250 scale bar

Levels
The construction area of the site is level hence no level survey has been provided
Flood Risk
This site does not fall in a flood risk area hence no flood risk assessment has been provided
Tree Survey
This proposal has no impact on trees
Parking Provision
This site retains four parking spaces
Boundary Treatment
The boundaries are made up of hedging and approximately 1.8 m fences which will be unchanged

This map was purchased from emapsite.com on 26.4.2022 and is subject to the following © Crown copyright and database rights
Ordnance Survey 0100031673

IJ Murray Associates Ltd
CIAT REGISTERED PRACTICE
www.ijma.co.uk

I J Murray Associates Ltd
200 Seafront
Hayling Island
Hampshire
PO11 9HR
Phone 07779 246915

These drawings are the property of IJ Murray Associates Ltd and should not be reproduced or used in any way without the permission of a Director of IJ Murray Associates Ltd

These drawings are for planning and building regulation purposes only and are not for construction. All dimensions should be checked on site before work commences

Mr & Mrs Hill

10A North Shore Road
Existing

Site and Location Plan

| | | | |
|---|---|---|---|
| Project number | Project Number | A101 | |
| Date | Issue Date | | |
| Drawn by | Author | | |
| Checked by | Checker | Scale | As indicated |

20/05/2022 12:07:30