

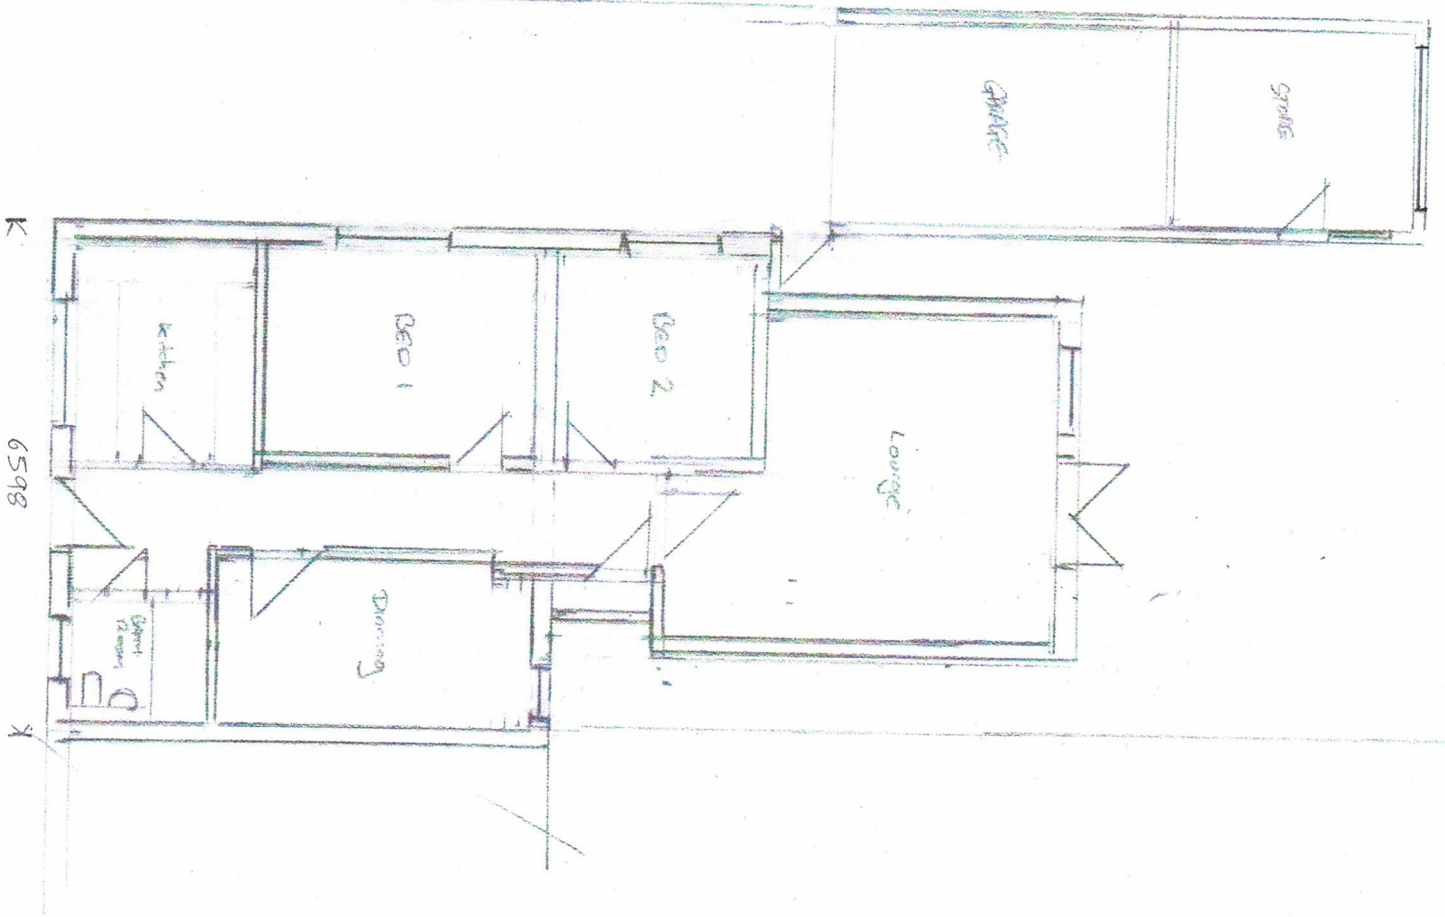


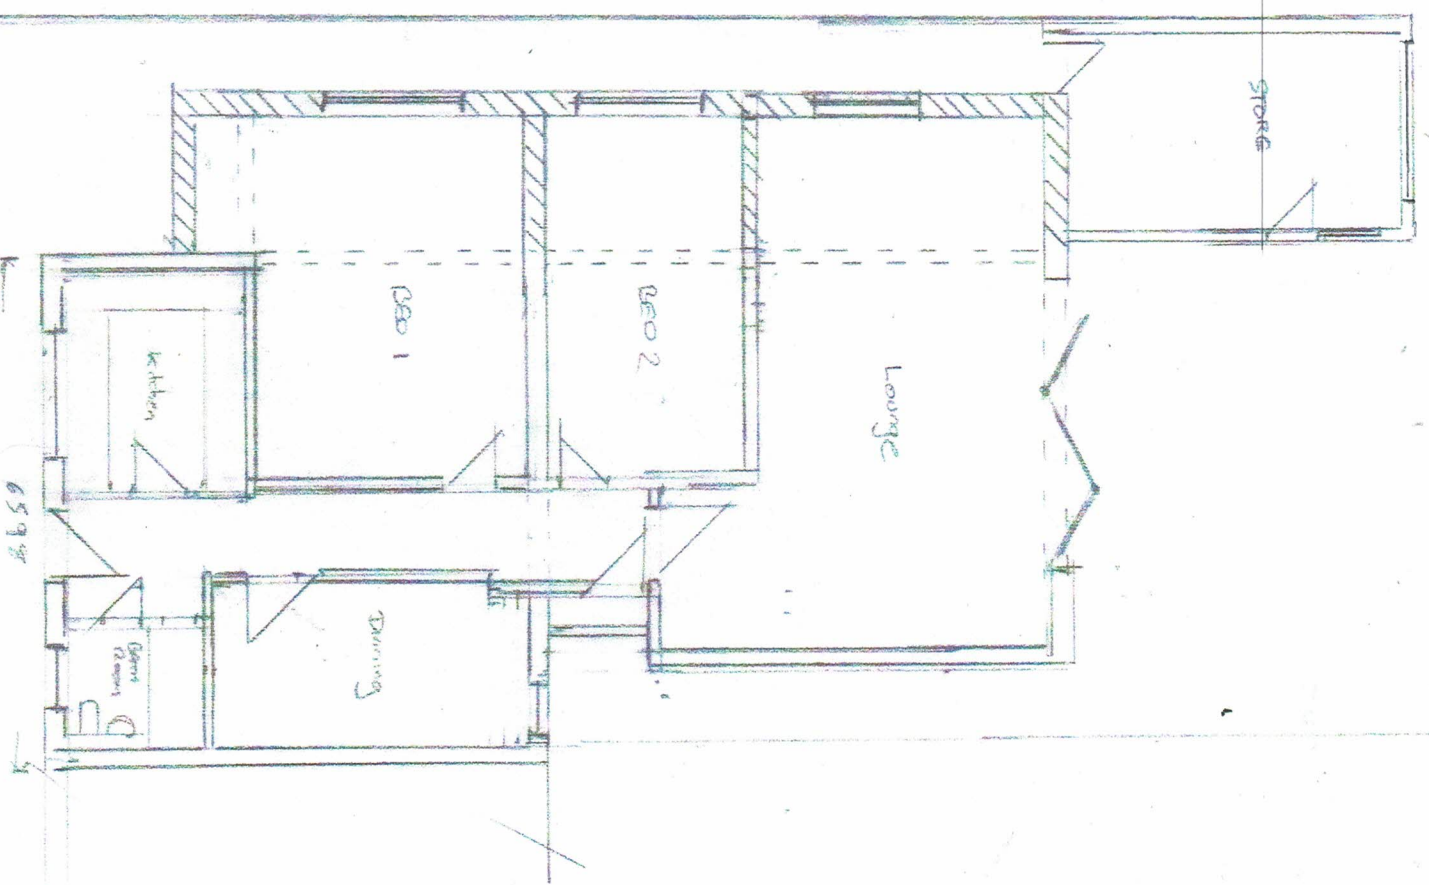

Existing Floor Plan

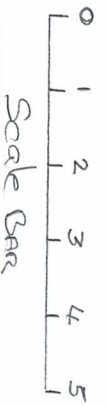

Proposed Floor Plan

Mr Bennett
121 Silverdale Drive
Waterlooville
P02-6720
Scale 1-100