



West (Front) Elevation scale 1:100




North (Side) Elevation scale 1:100

- ① UPVC windows to match existing
- ② Bricks to match existing
- ③ Oak post
- ④ Aluminium doors
- ⑤ Single ply flat roof
- ⑥ Velux or similar rooflight
- ⑦ Timber cladding




East (Rear) Elevation scale 1:100

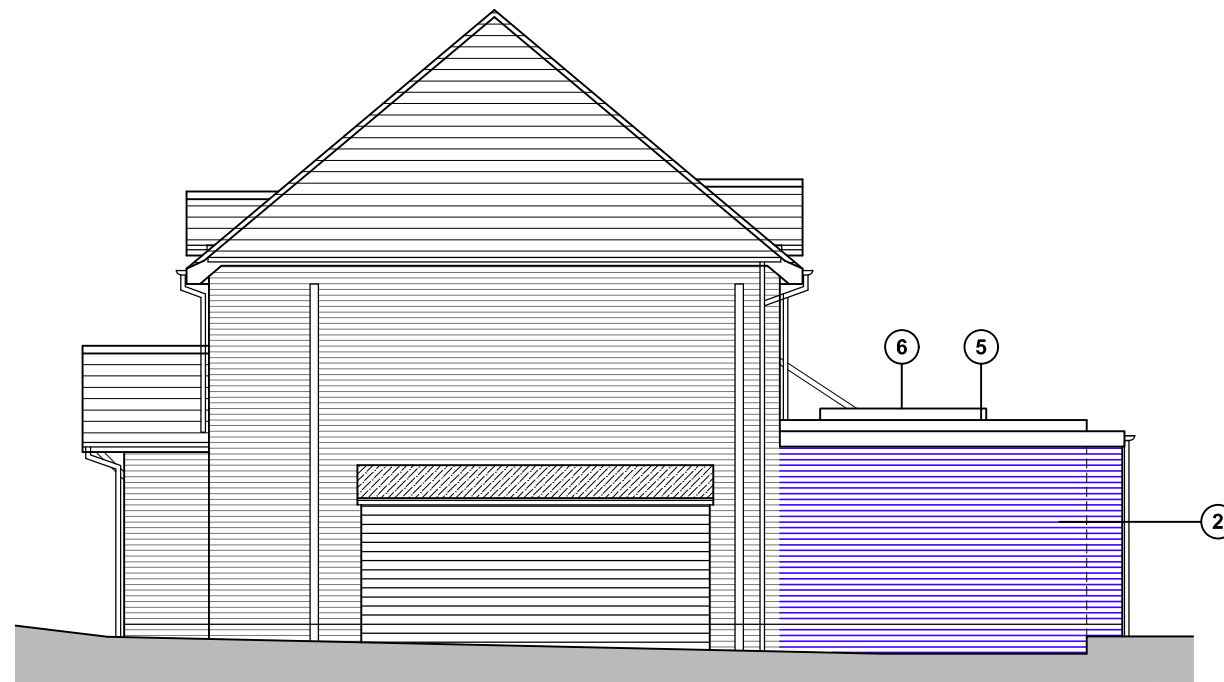

South (Side) Elevation scale 1:100



Timber cladding to eaves and end wall

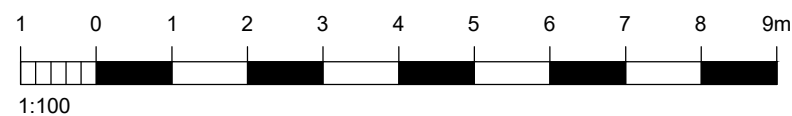

For MR & MRS HOLLOWAY		Title PROPOSED ELEVATIONS		Office Tel: 01243 933732	
Project PROPOSED EXTENSION AT 42C GLADYS AVENUE, COWPLAIN, PO8 8HS		Date FEB 2024	Drawn LL	Scale As shown @ A3	Checked -
		Job Number PL 801.24	Drawing Number -05	Revision E	
		Email: admin@jb-architecturedesign.com		Web: www.jb-architecturedesign.com	
					