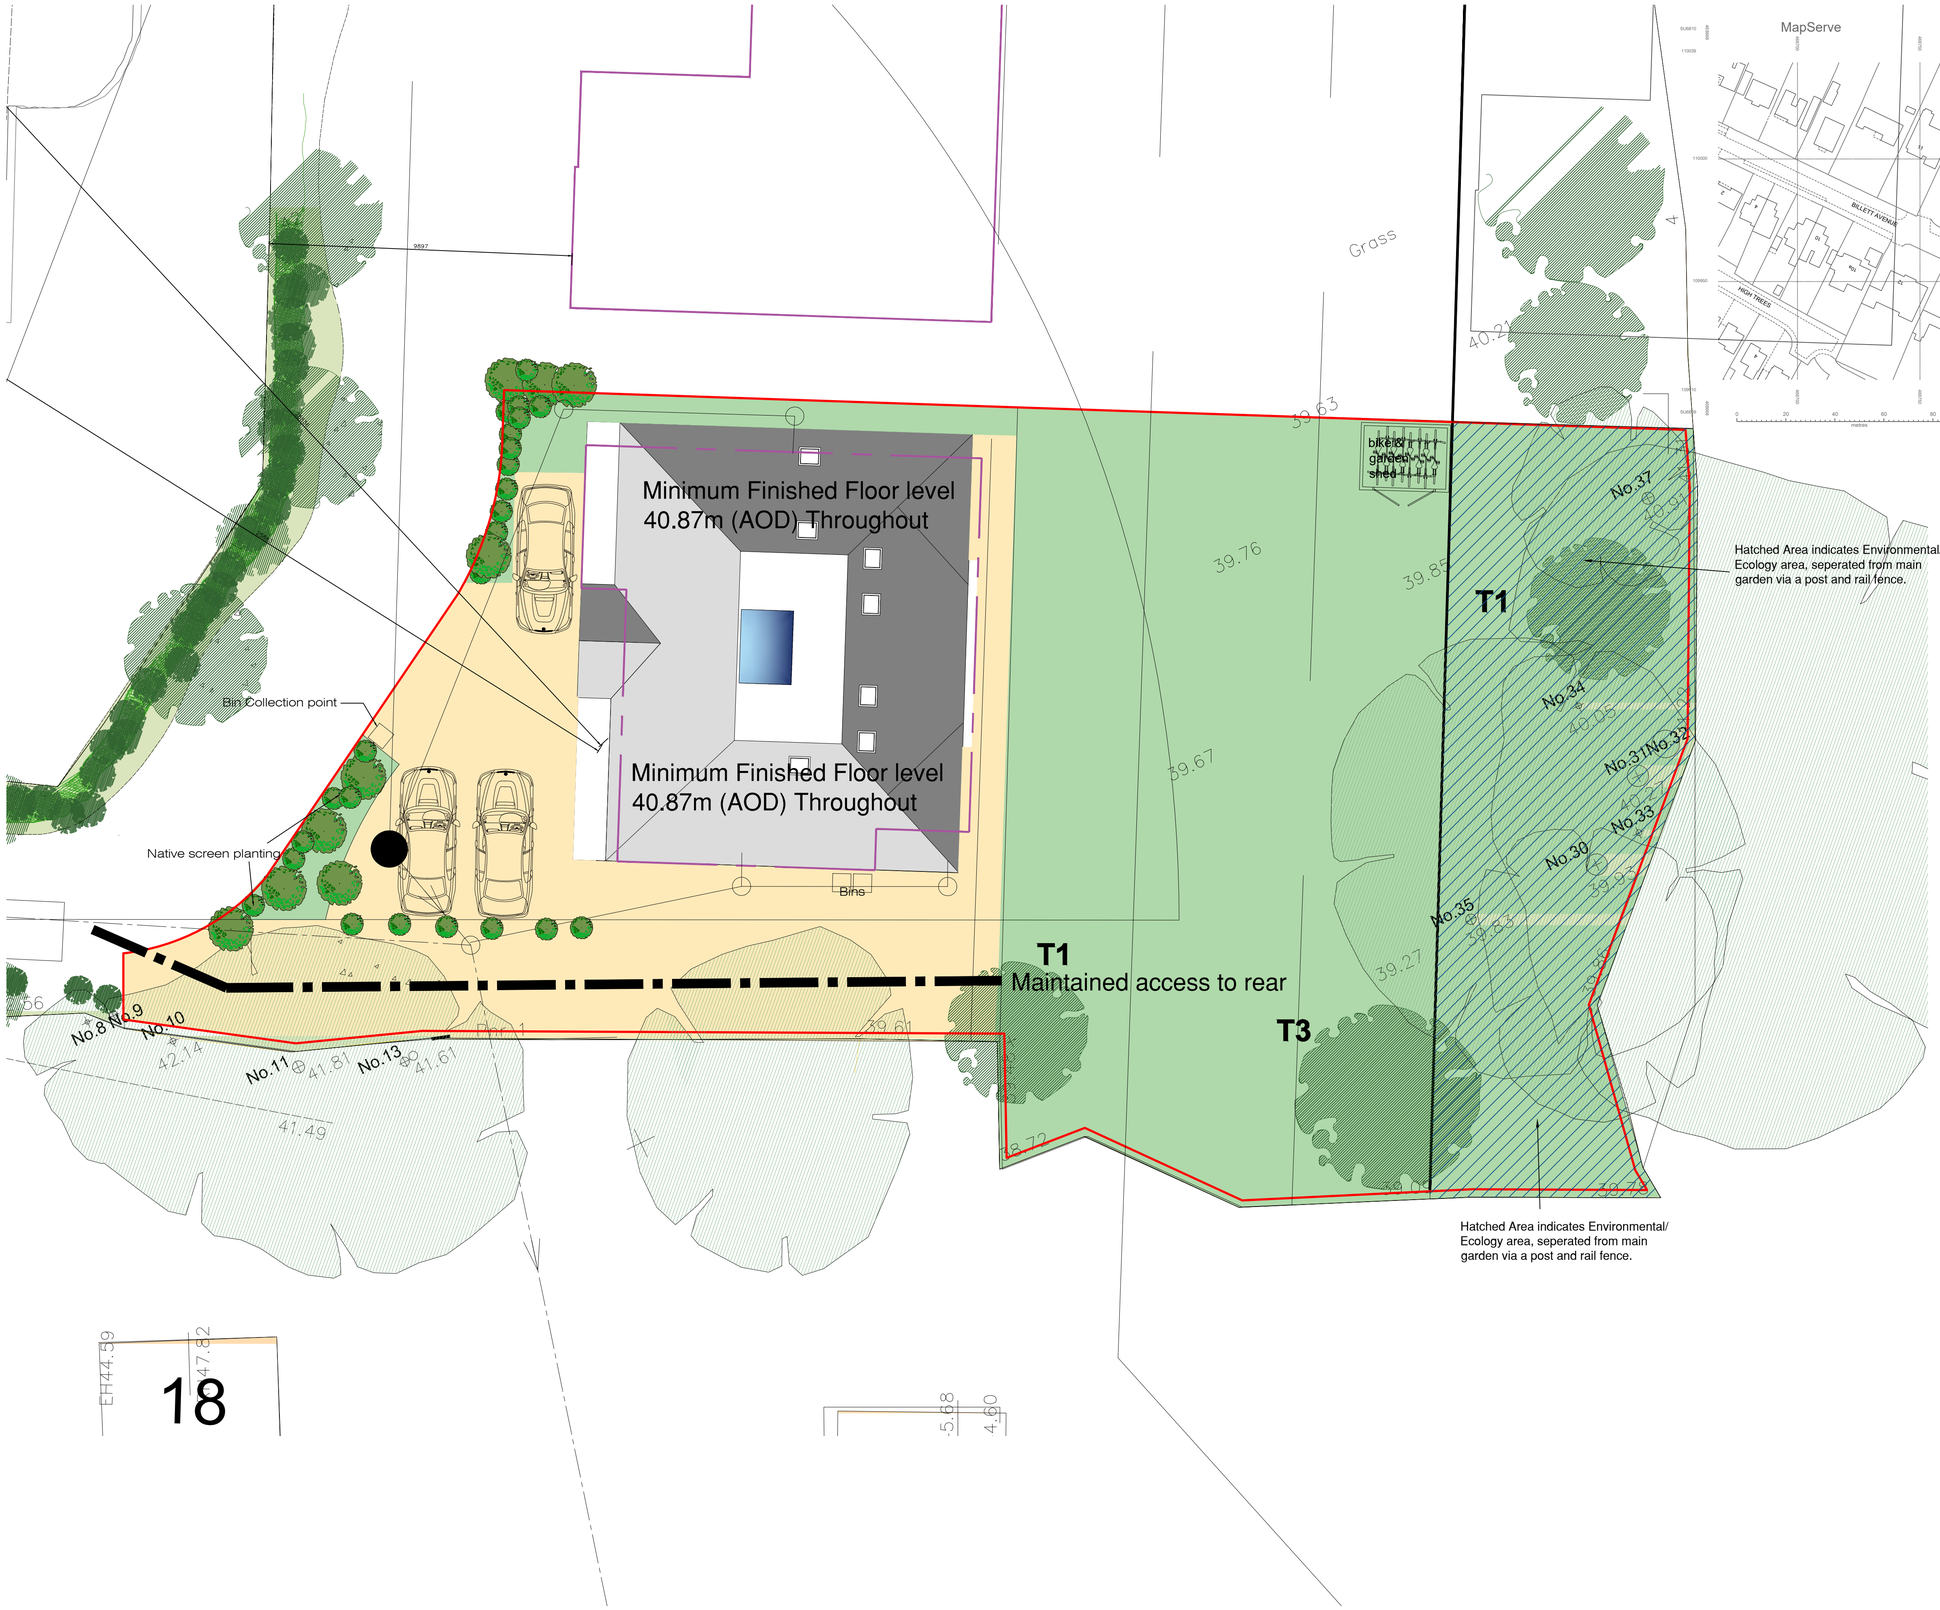

Solent Design Ltd
5 The old Railway
Spring Garden Lane
Gosport
PO12 1FQ

SOLENT DESIGN.

tel: 02392 580745 mob: 07771 355742 e-mail: info@solentplans.com

PROJECT DESCRIPTION:
Alternative House Type

DRAWING TITLE:
Initial Site & Location Plan

ADDRESS:
Plot 1
The Grove
Billet Ave
Waterlooville

CLIENT:
Mr M Imran

FIRST DRAWN:
Aug 2022

DRAWING No:
SD-2236-00 J

SCALE:
1:200
1:1250

drawing status: Issued for Comment

NORTH

1:100 1:200
20m 10m