



Cross Section East-West looking South - Southern Water

P	Short Section E-W (LS (SW))
001	scale: 1:100

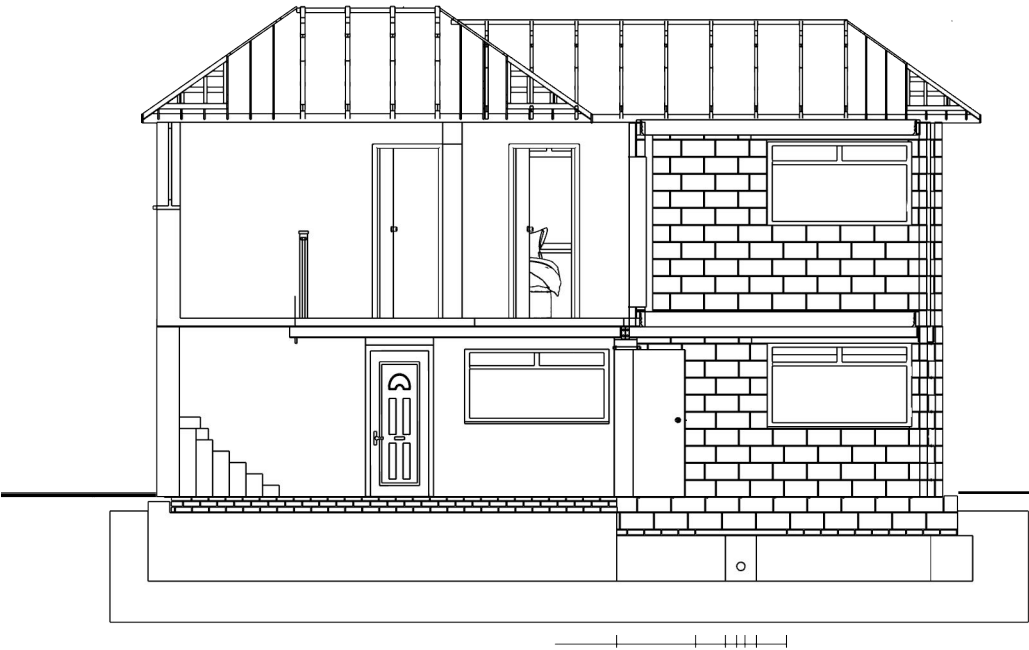

This cross section is cut from East to West, looking South (towards the front of the property). The section is then blown up to 1:20 scale to show the breakdown of foundation sewer Buildover.

P	Short Section Detail
002	scale: 1:20

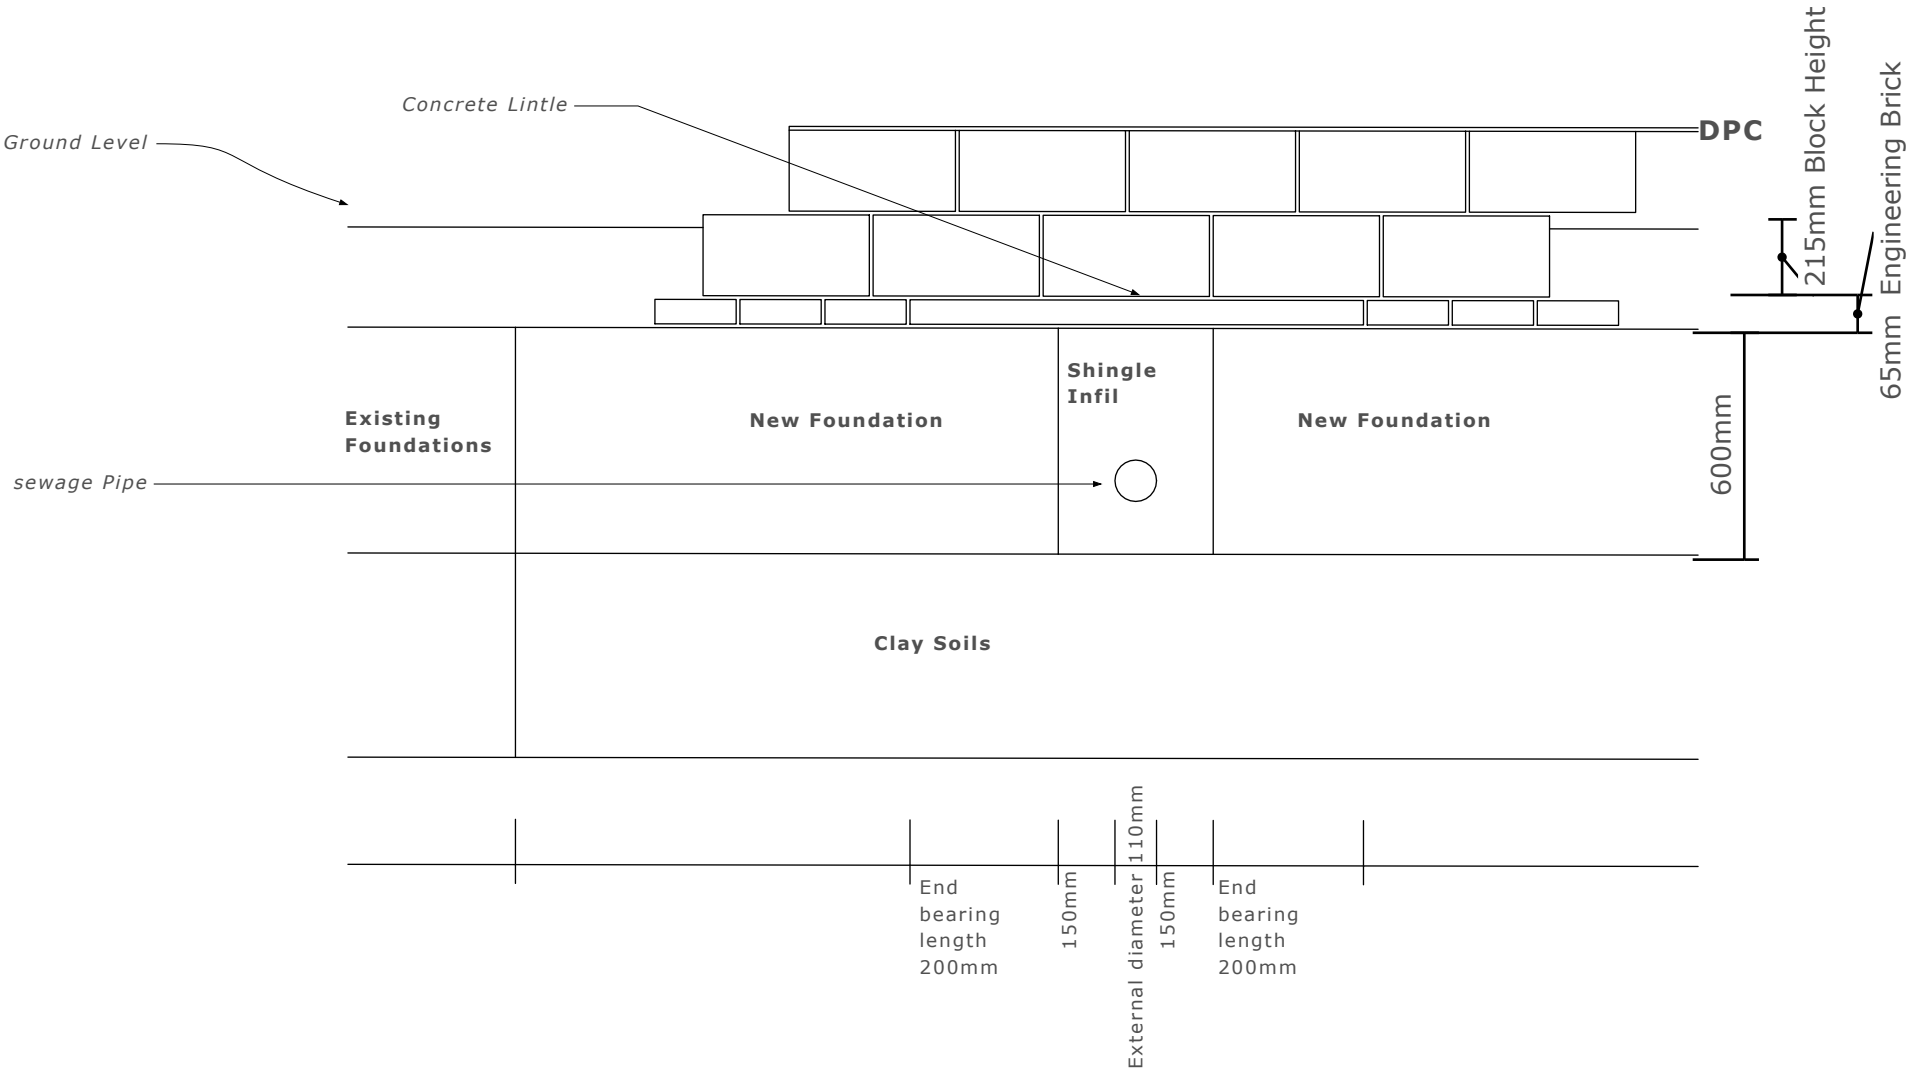

Graduate Part 1
Joshua Bell
81A Havant Road
Part 1 Graduate
Tel:07923370774

ASSOCIATE 2
Associate Name
12345 Main Street
Boulder, CO 00000
Tel: 000.000.0000

1. ALL LEVELS AND DIMENSIONS TO BE CHECKED ON SITE.
2. THIS DRAWING TO BE READ IN CONJUNCTION WITH SPECIFICATIONS & ALL OTHER CONSULTANTS DRAWINGS.
3. ALL DIMENSIONS AND LEVELS ARE TO BE VERIFIED ON SITE BY THE CONTRACTOR BEFORE COMMENCING ANY WORK

CLIENT
Sam Patrick
No.4 Beech Close
Waterlooville
Hampshire
PO8 8RT

PROJECT
Mr.Patrick's Dwelling

DRAWN BY
JB | —

ISSUE
24/11/2024
RE-ISSUE
MM.DD.YY

A0.18

VISUAL SCALE @ A3

