



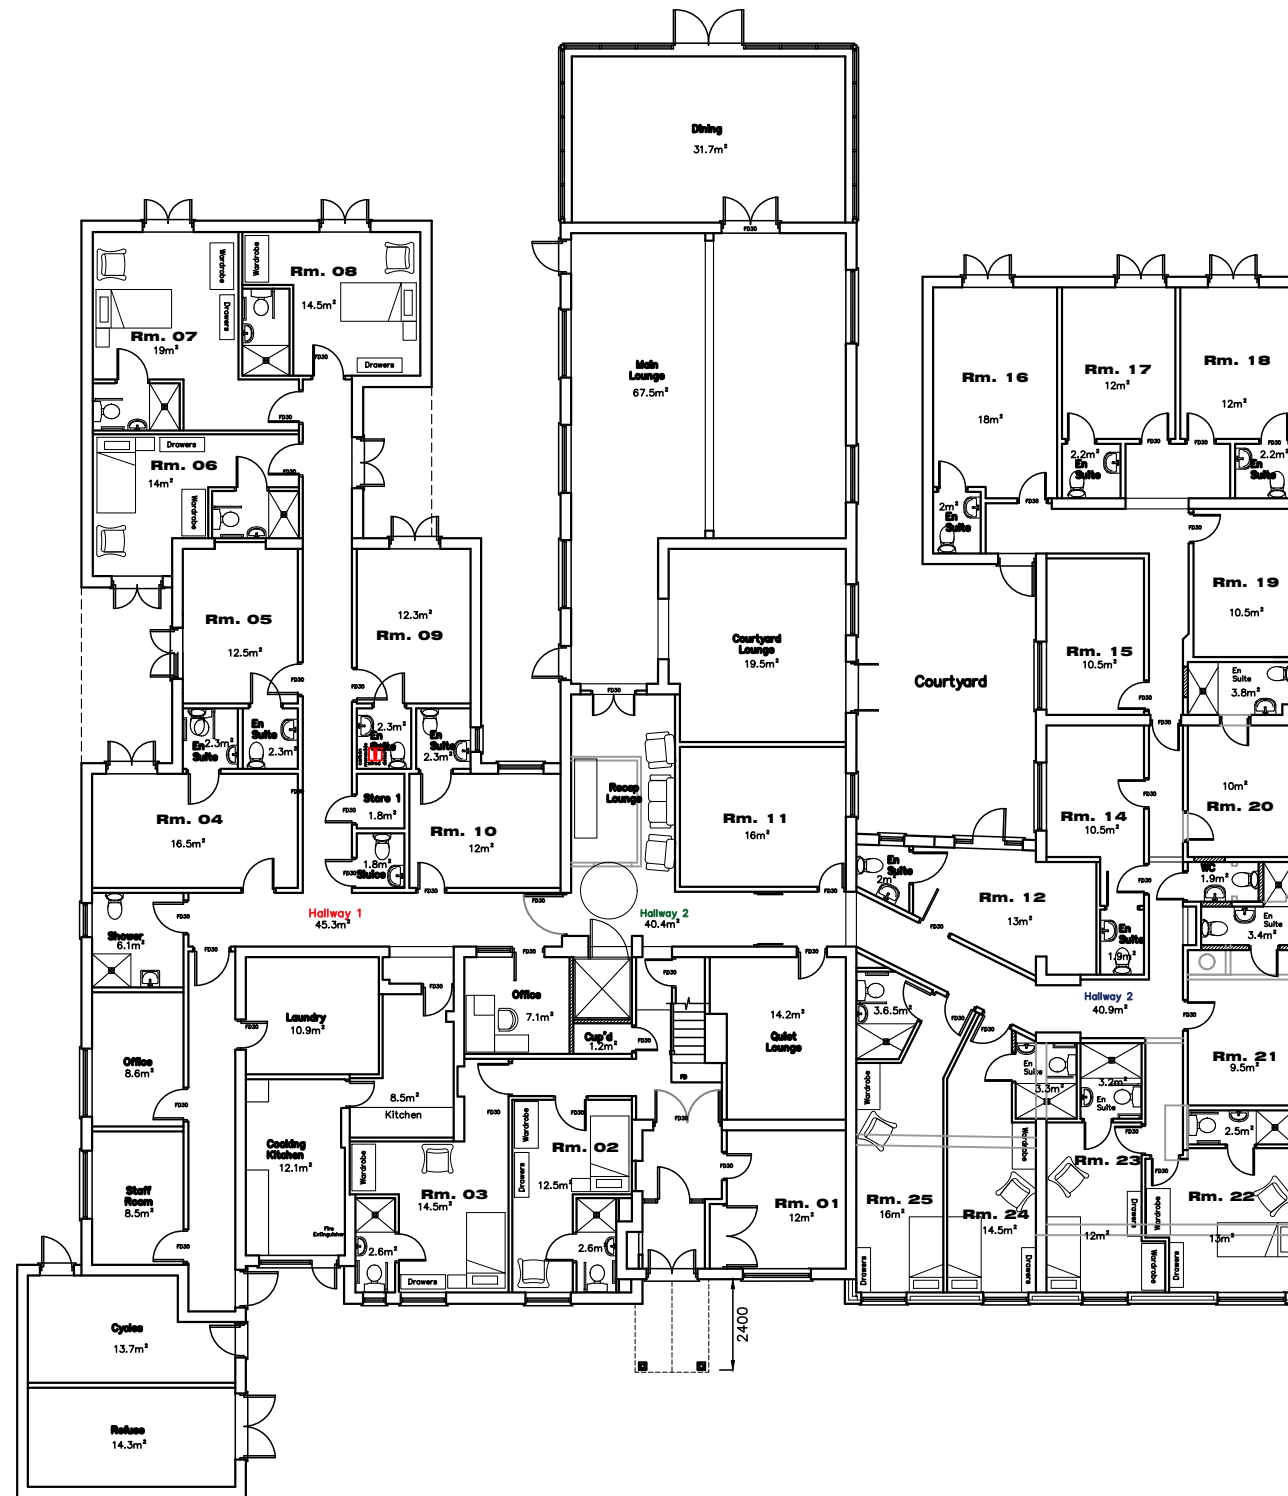

GROUND

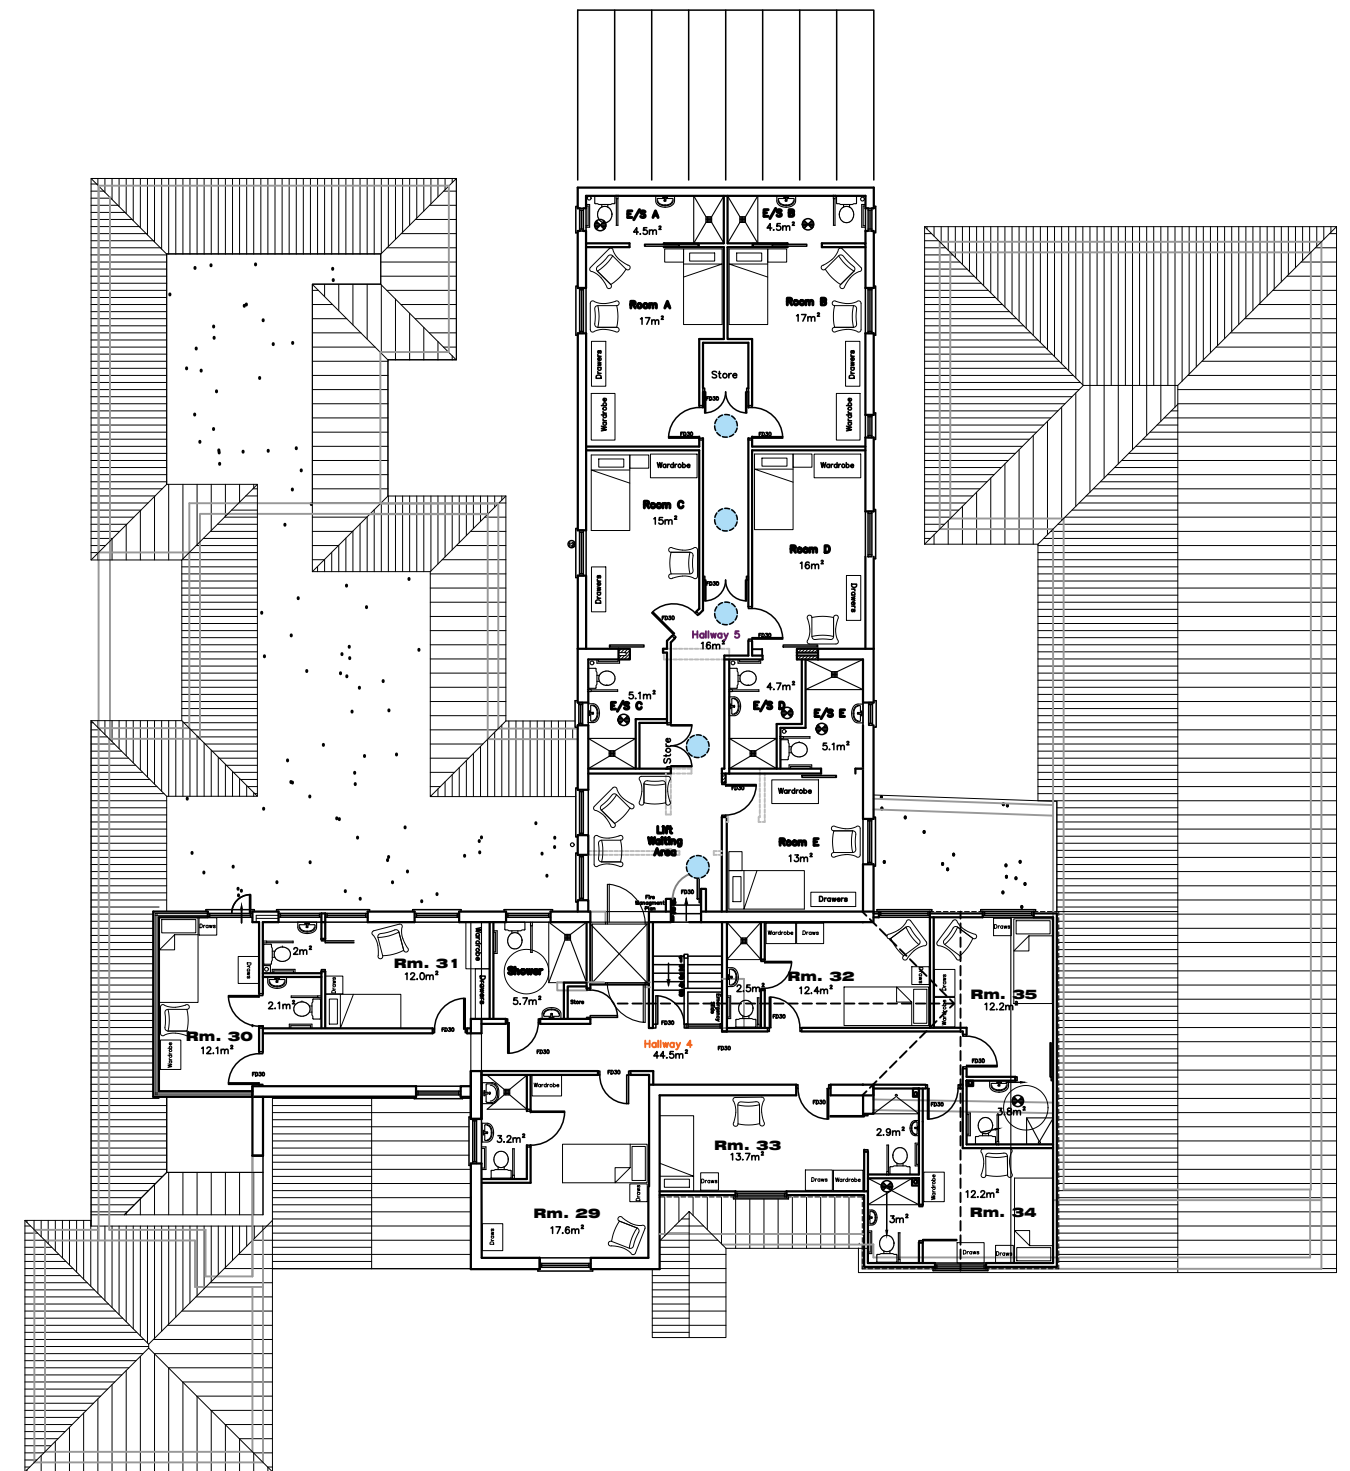

FIRST

CAD

Critchley Architecture And Design Ltd.
Contact: 02392 474 919 | info@caad.online

The Old Brewery, 15E South Street, Havant, PO9 1BU



Existing Floor Plans (July 2024)

Revisions

- a) Revisions/05.03.2024/ZS
- b) APP/22/01218/FUL - As built/25.07.24/SAR
- c)

Blossom House,
Beech Grove,
Hayling Island,
PO11 9DP

Scale A1=1:100, A3=1:200
Drawn JGF
Date 12/08/2021

1618-253 **B**

20m

40m

60m

80m