


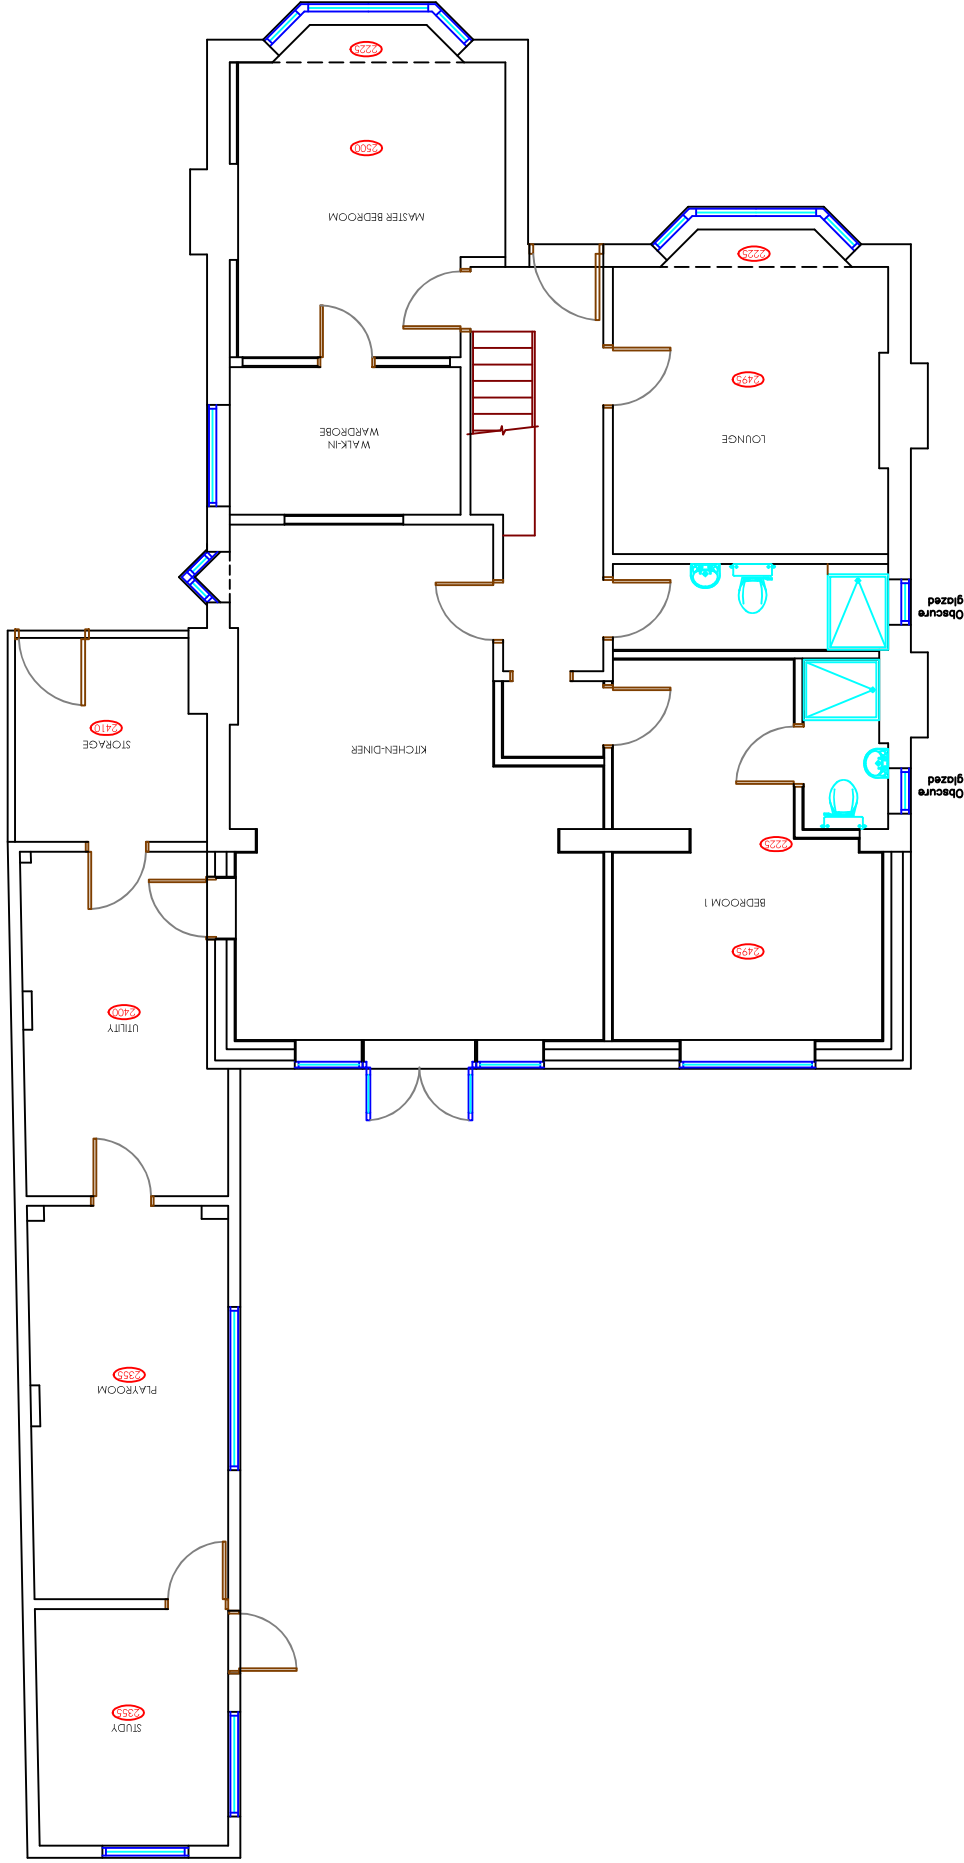

PROPOSED GROUND FLOOR



Copyright is reserved by NOW Survey and is issued on the condition that it is not copied or disclosed by or to any unauthorised persons without prior consent in writing from NOW Survey. All dimensions to be checked on site All structural elements to be specified by a suitably qualified structural engineer.	REV	DESCRIPTION			DRAWN	DATE	Drawing Ref		Drawing Title	
	-	Initial design			GBS	02.04.24	BCHWD11_05	05	11 Beechwood Ave	
								Scale at A2	Waterloooville	
								1:50	Hampshire	
								1:100	PO7 7LR	
							Date		02 APR 2024	
							Drawn by		GBS	

now

Chartered Surveyors

4 Meeting House Lane
Ringwood
Hampshire BH24 1AY
Tel 0345 050 0022
www.now-survey.com