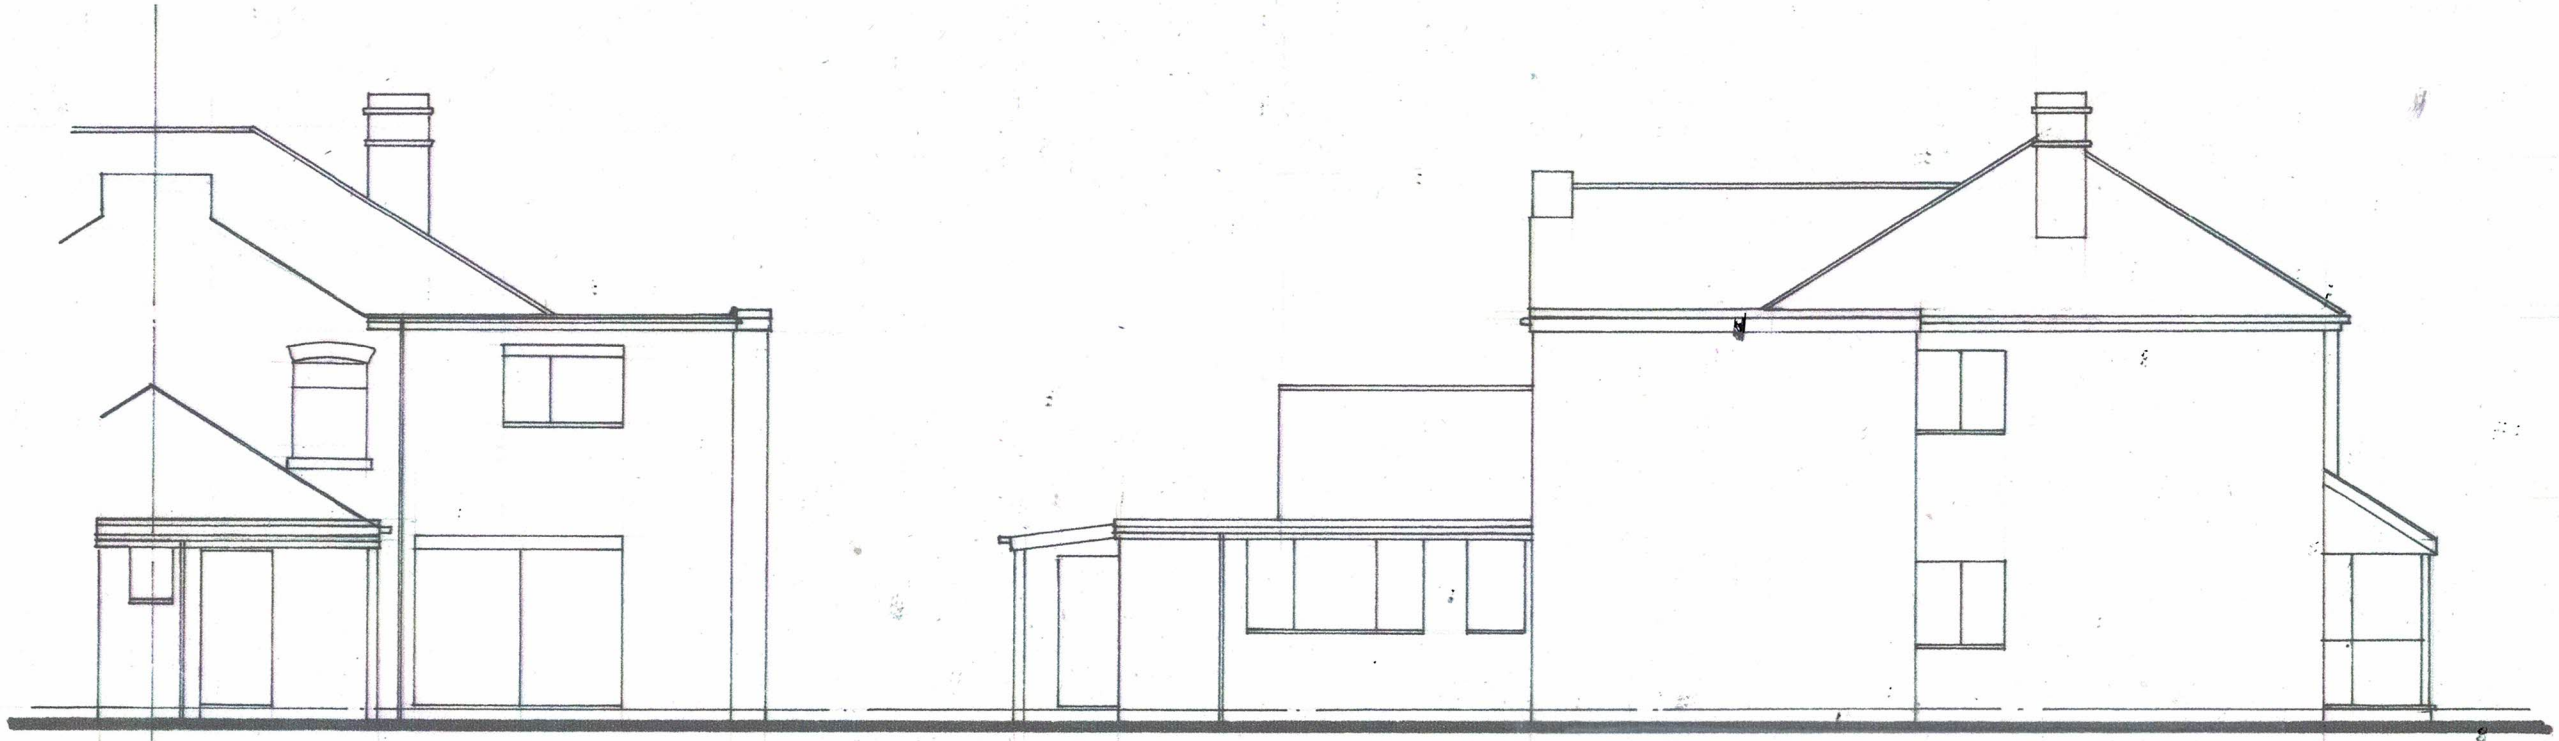

REAR

FRONT

0 1 2 3 4

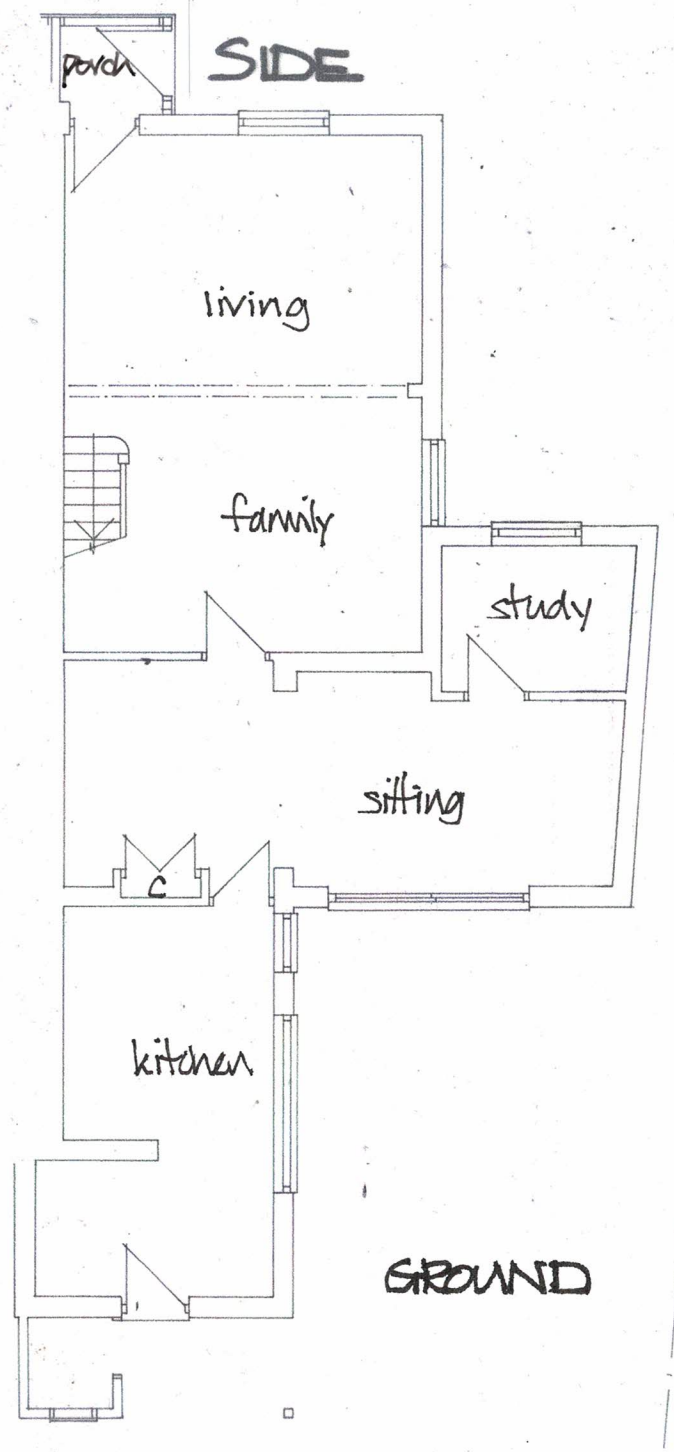

GROUND

SIDE

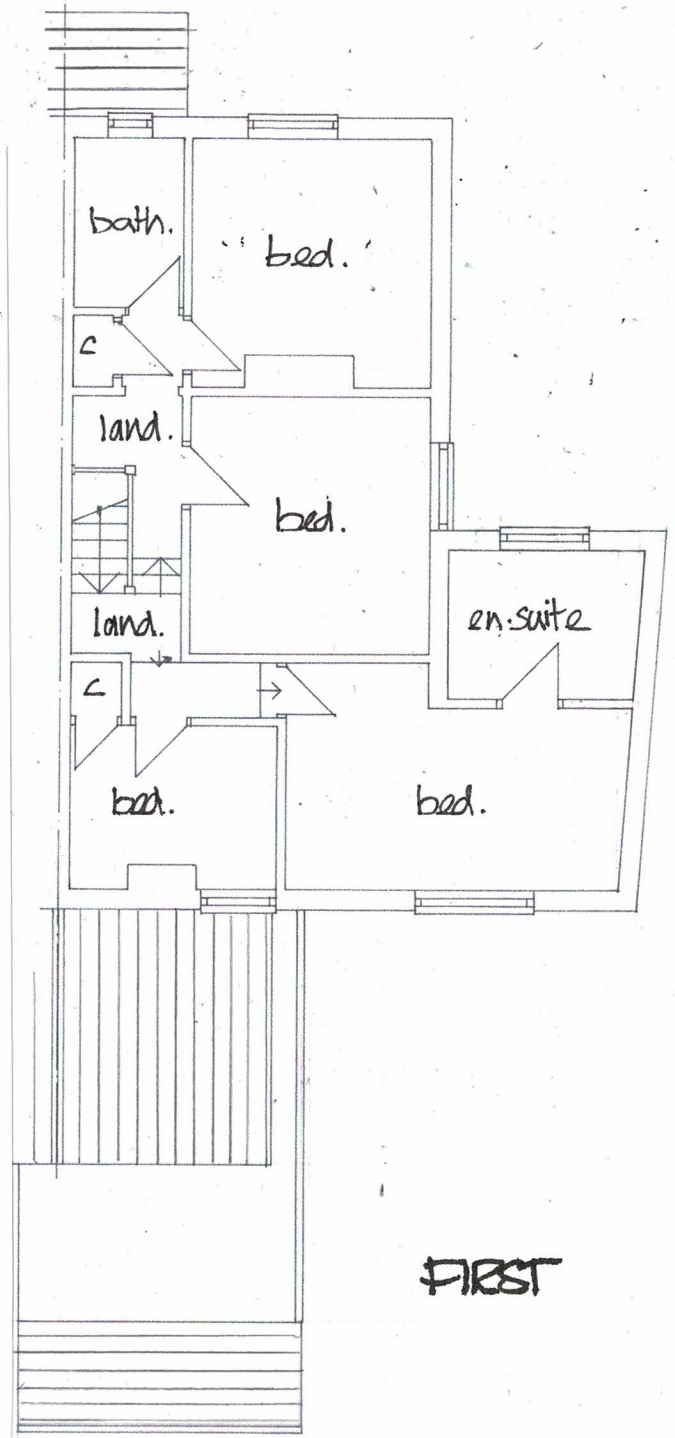

FIRST

DEREK TREAGUS ASSOCIATES
ARCHITECTURAL SERVICES

Tel: 07956 624094
Email: derek.treagus@gmail.com

Project	LOFT CONVERSION & REAR EXTENSION AT 68 CHURCH ROAD, HAYLING ISLAND, HAMPSHIRE.
Client	Mr & Mrs J Meenaghan
Subject	Planning Drawing Existing Details
Date: May 2022	Scale: 1: 100 @ A3
Rev:	Drg. No. **22/243/01**

- **Copyright reserved.**
- **All dimensions are to be site confirmed and should not be scaled unless for Planning purposes.**
- **Verify all queries with the office.**