


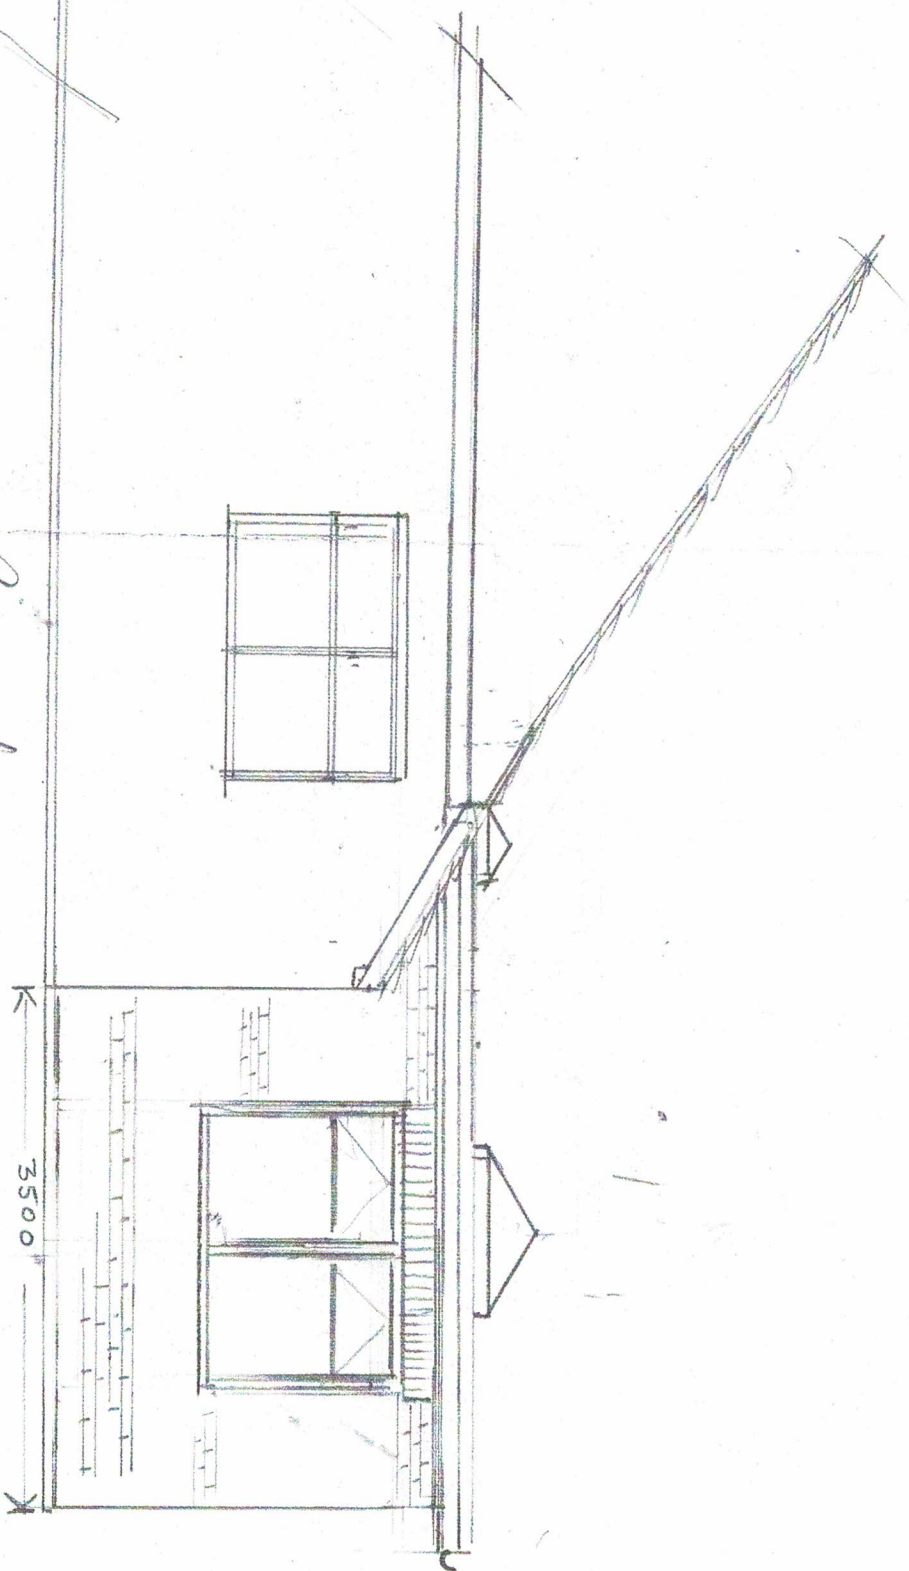

Proposed Orangery Extension

South Elevation

Mr & Mrs DRAIN
Beachtree
28 South Road
Hayling
PO11-9AE

Scale 1-50