



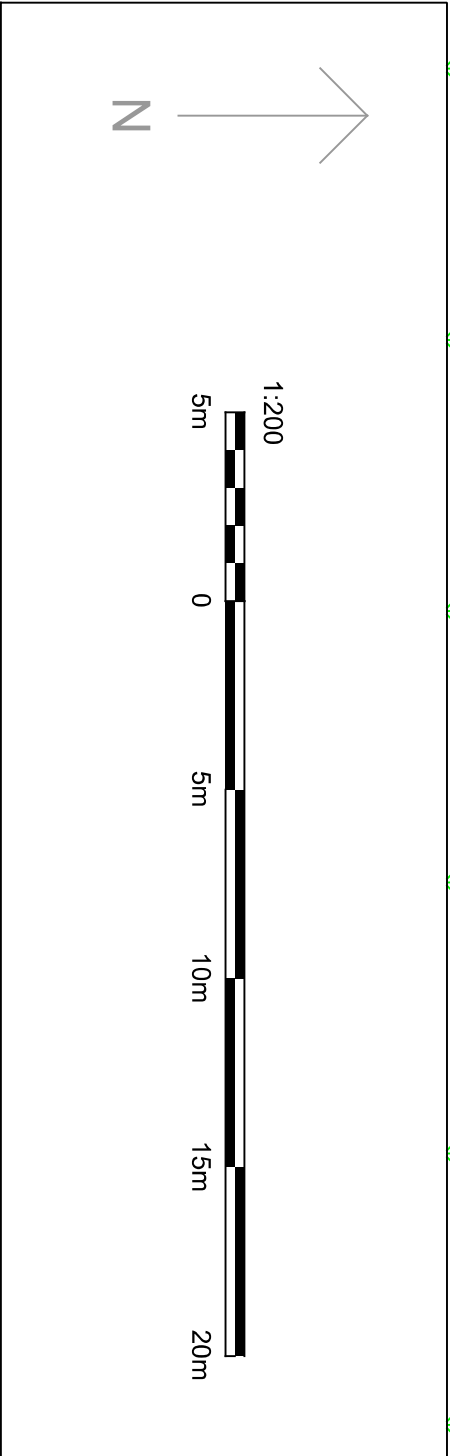

Existing Boat And Car Park Area

Coastal Path

Earth Bund

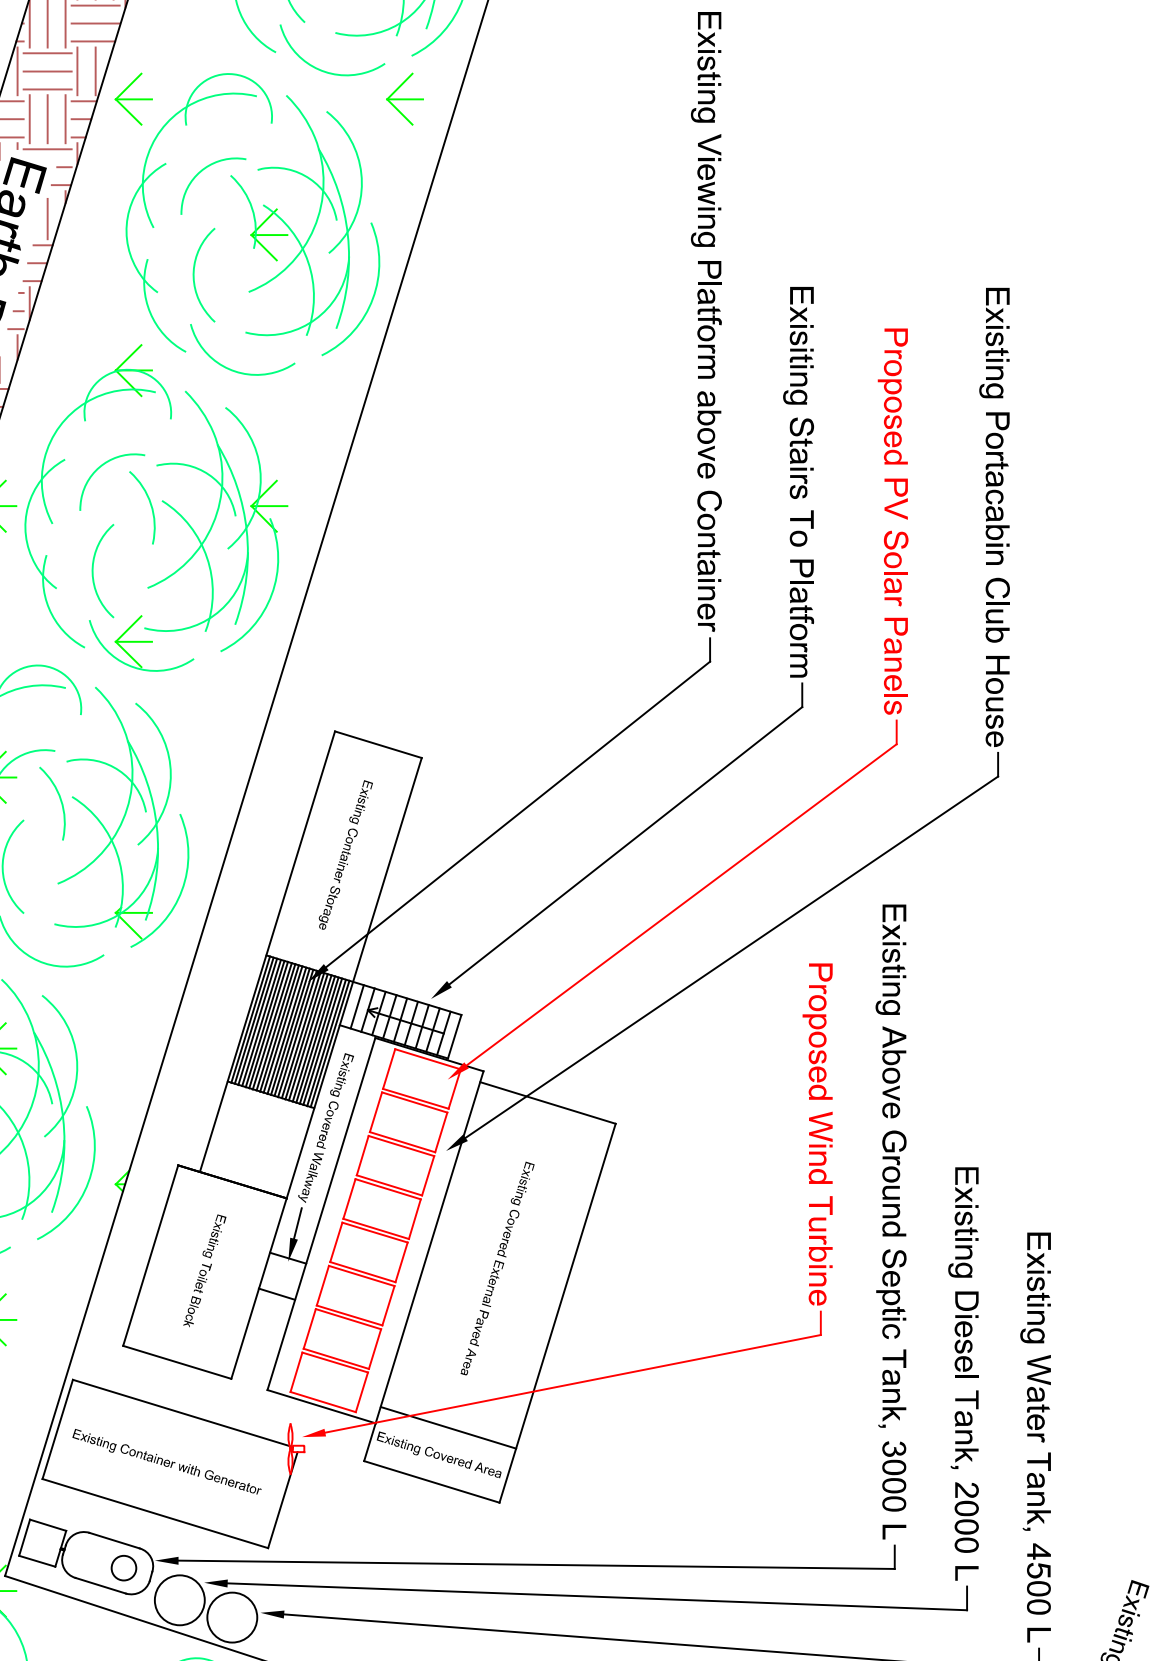

Proposed Covered Space and Workshop Container with PV Solar Panels. Approximate position and 1.5 meters from boundary

Public Car Park Area

Drawn By		STOREHOUSE LAKE ANGLING ASSOCIATION		ALL DIMENSIONS IN METERS	
STATE	Checked by	Approved by - date	Filename	Date	Scale
			SLAA	19-03-2024	1:200
SITE/BLOCK PLAN			SLAA WORKSHOP		
SL0001		Rev.	1	Size	A1