


FRONT ELEVATION 1:50


1000MM WIDE STEEL DOOR
VENTED OPENER WINDOW
CONCRETE FIBRE BOARD CLADDING

GUTTER
WARM DECK ROOF
EPDM RUBBER

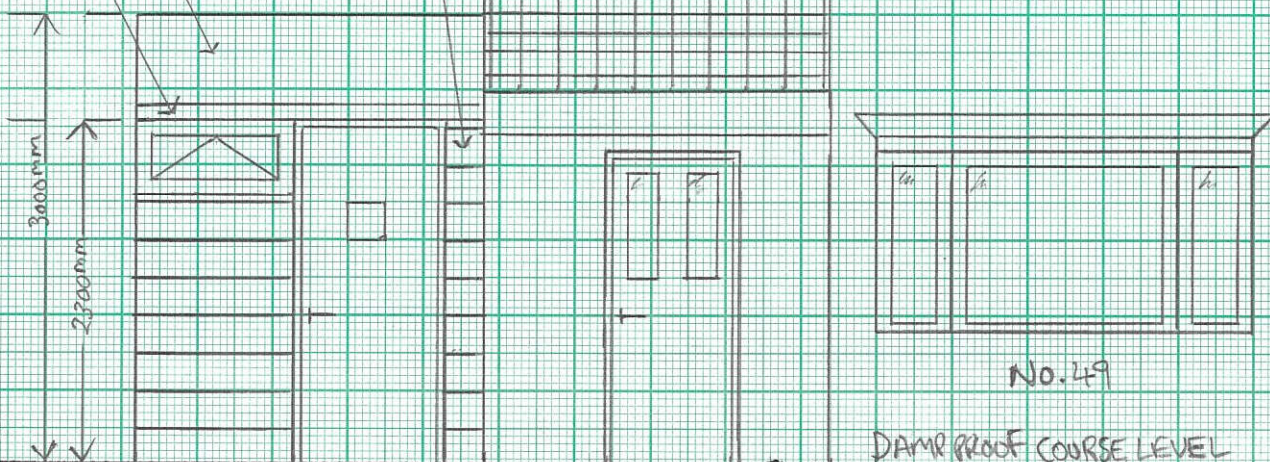

REAR ELEVATION 1:50


UTILITY ROOM ROOF SHEDS
FROM 3M DOWN TO 2.3M
APPROX.

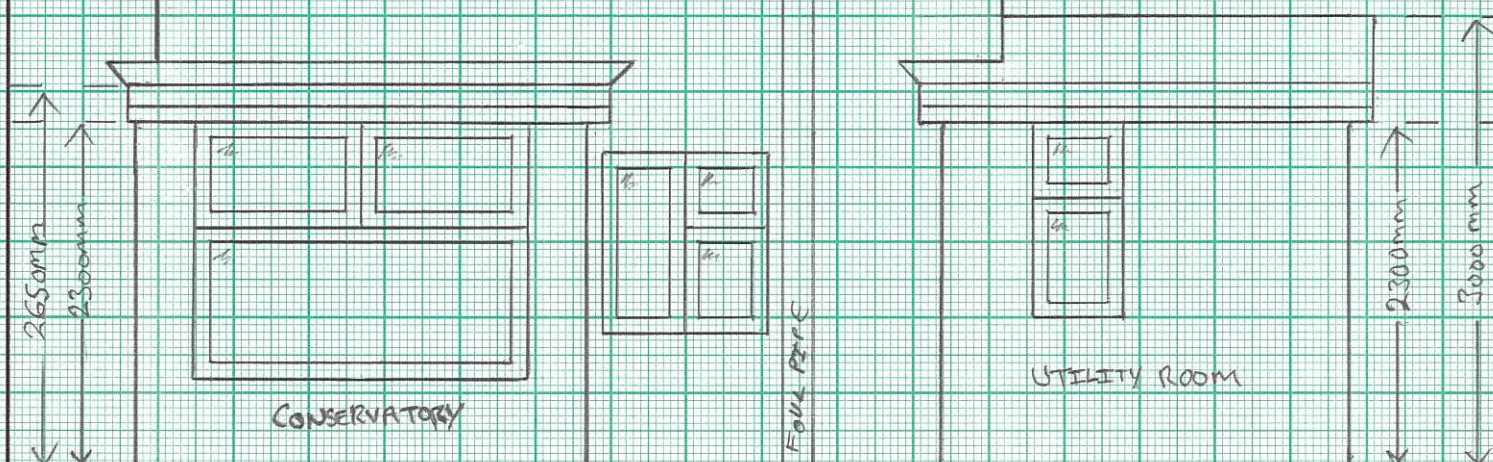


SIDE ELEVATION ROOF SECTION 1:50

STORE ROOM / UTILITY ROOM
ROOF SPAN
(WARM DECK CONFIG)

300MM THICK APPROX
EPDM RUBBER
CEILING JOISTS
INSULATION

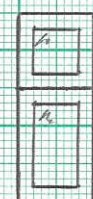

(ROOF WILL HAVE LEAD FLASHING)

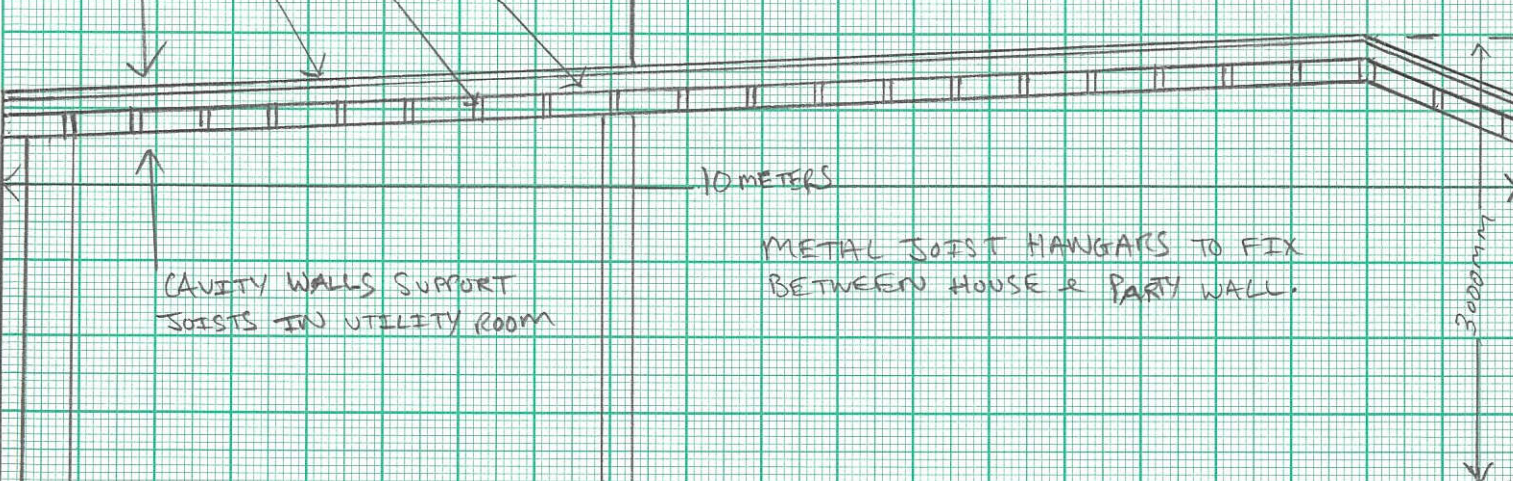

CONSERVATORY INWARD SIDE ELEVATION 1:50

UTILITY ROOM INWARD SIDE ELEVATION 1:50

