




CAD

Critchley Architecture And Design Ltd.
Contact: 02392 474 919 | info@caad.online

The Old Brewery, 15E South Street, Havant, PO9 1BU

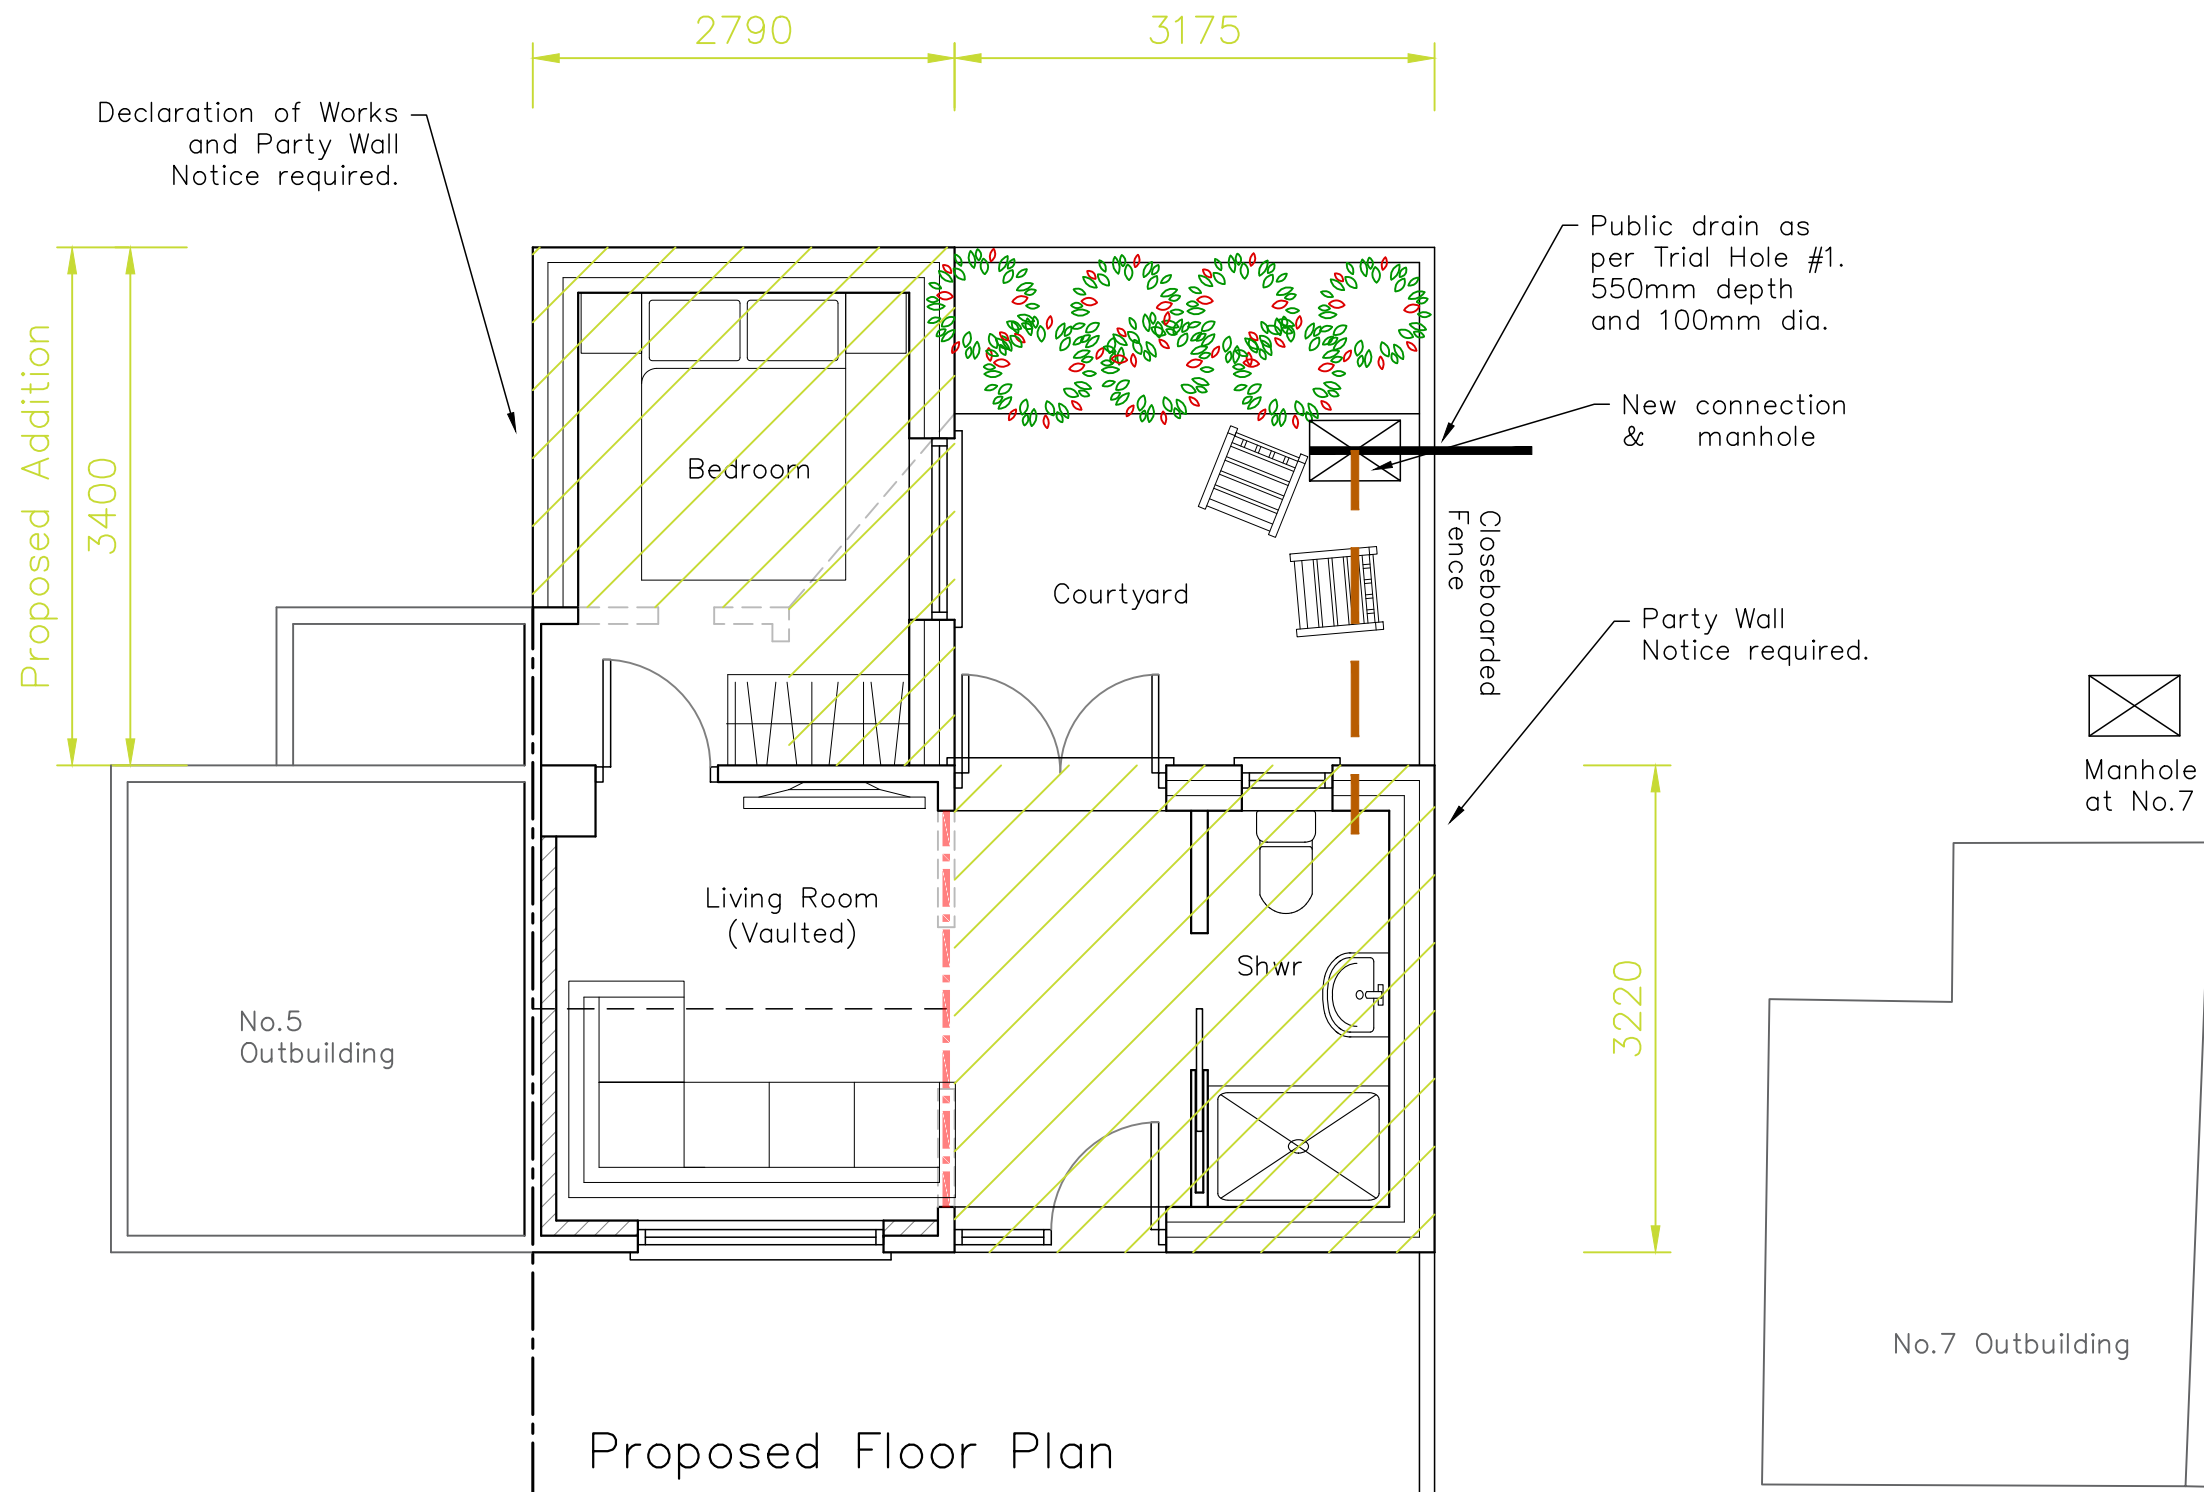

Proposed Drawings

Revisions
a) Larger extension/25.11.2022/SAR
b) Drain revisions/09.01.2022/SAR
c)
d)

6 Post Office Road,
Purbrook,
PO7 5LS.

Scale A1=1:25, A3=1:50
Drawn SAR
Date 17/11/2022

22098-401^B

5m

10m

15m

20m