




DAM CROSS SECTION AT CHAINAGE 2450

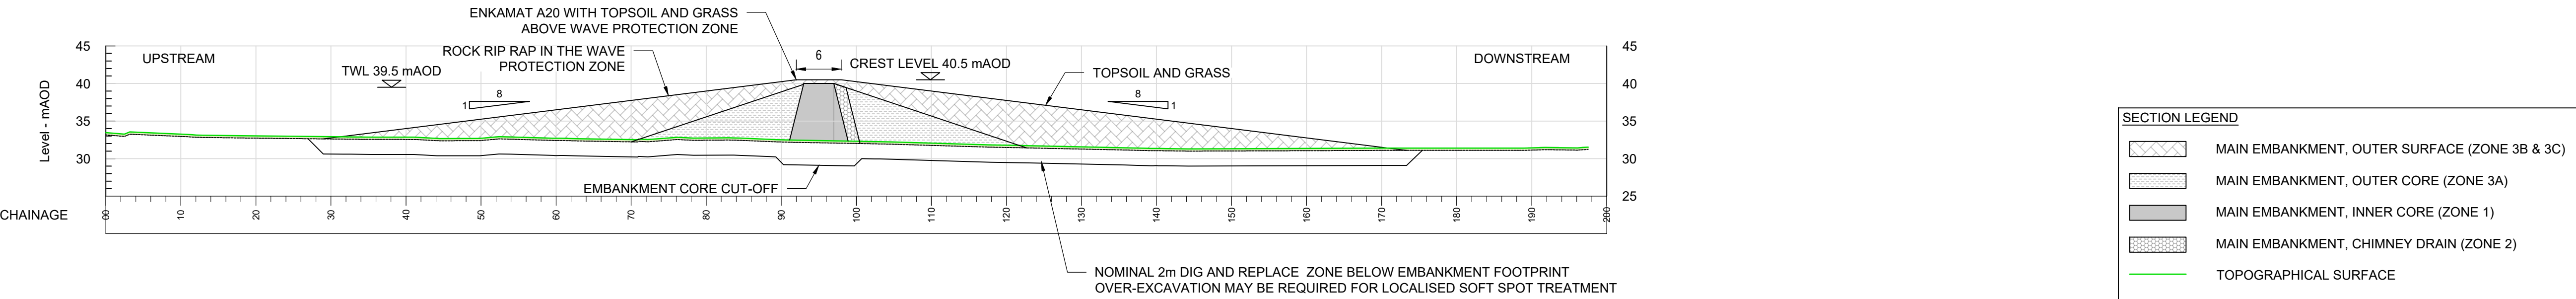

DAM CROSS SECTION AT CHAINAGE 1400


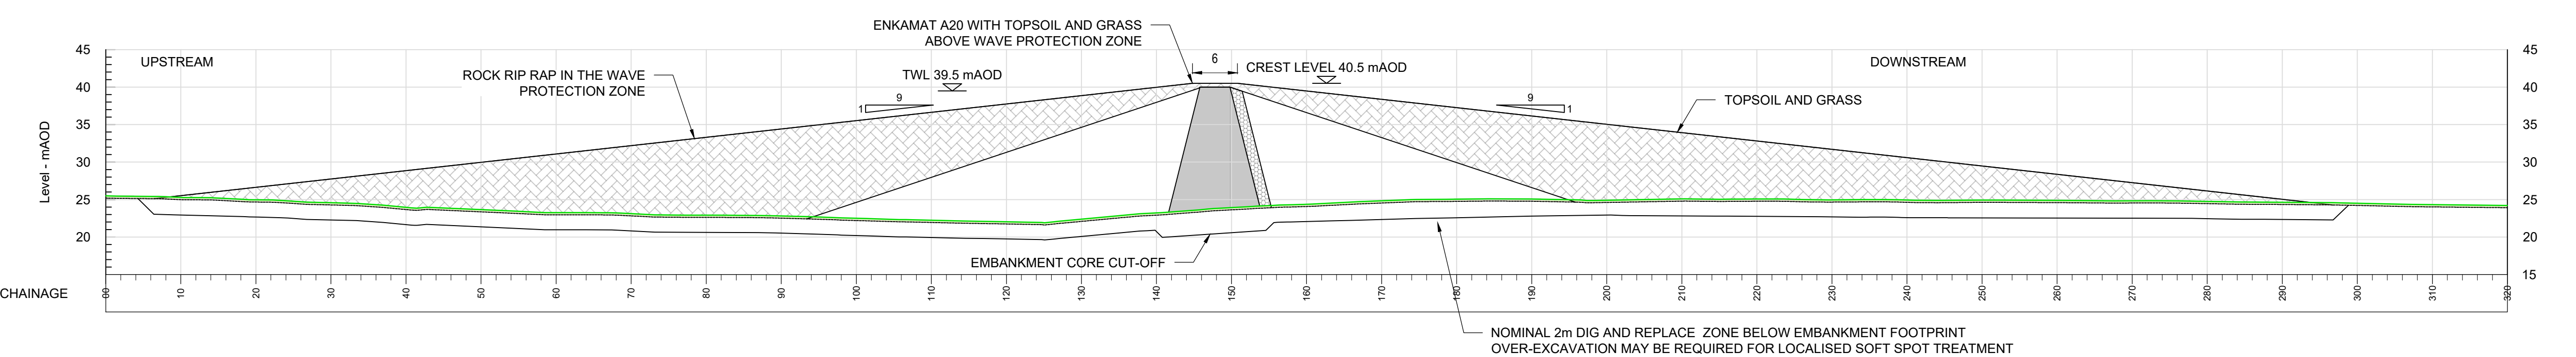


DAM CROSS SECTION AT CHAINAGE 350

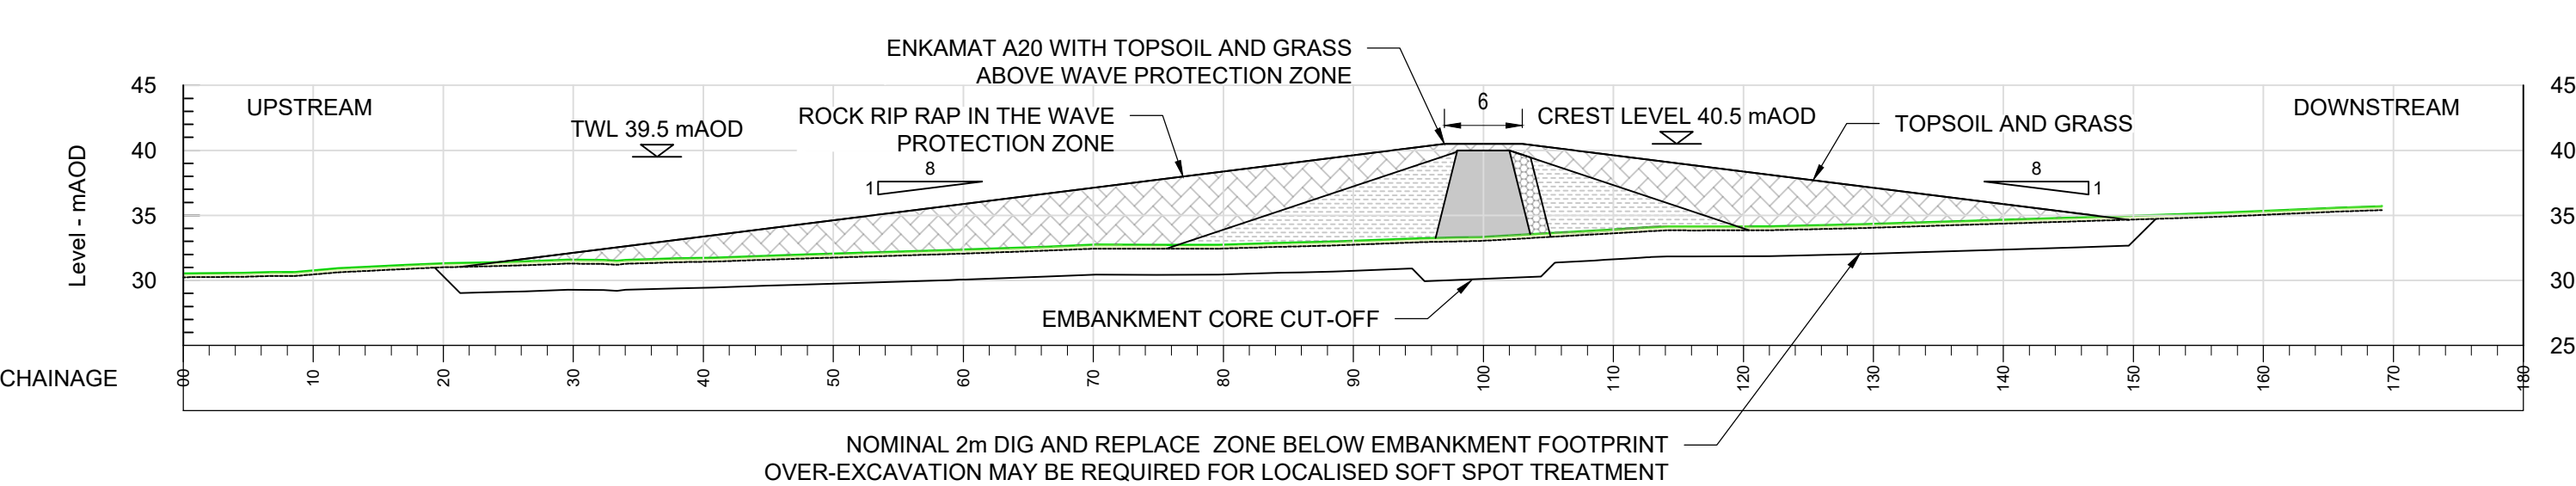

NOTES:

1. ALL DIMENSIONS AND LEVELS ARE IN METRES UNLESS NOTED OTHERWISE (UNO).
2. ALL LEVELS ARE RELATIVE TO ORDNANCE DATUM

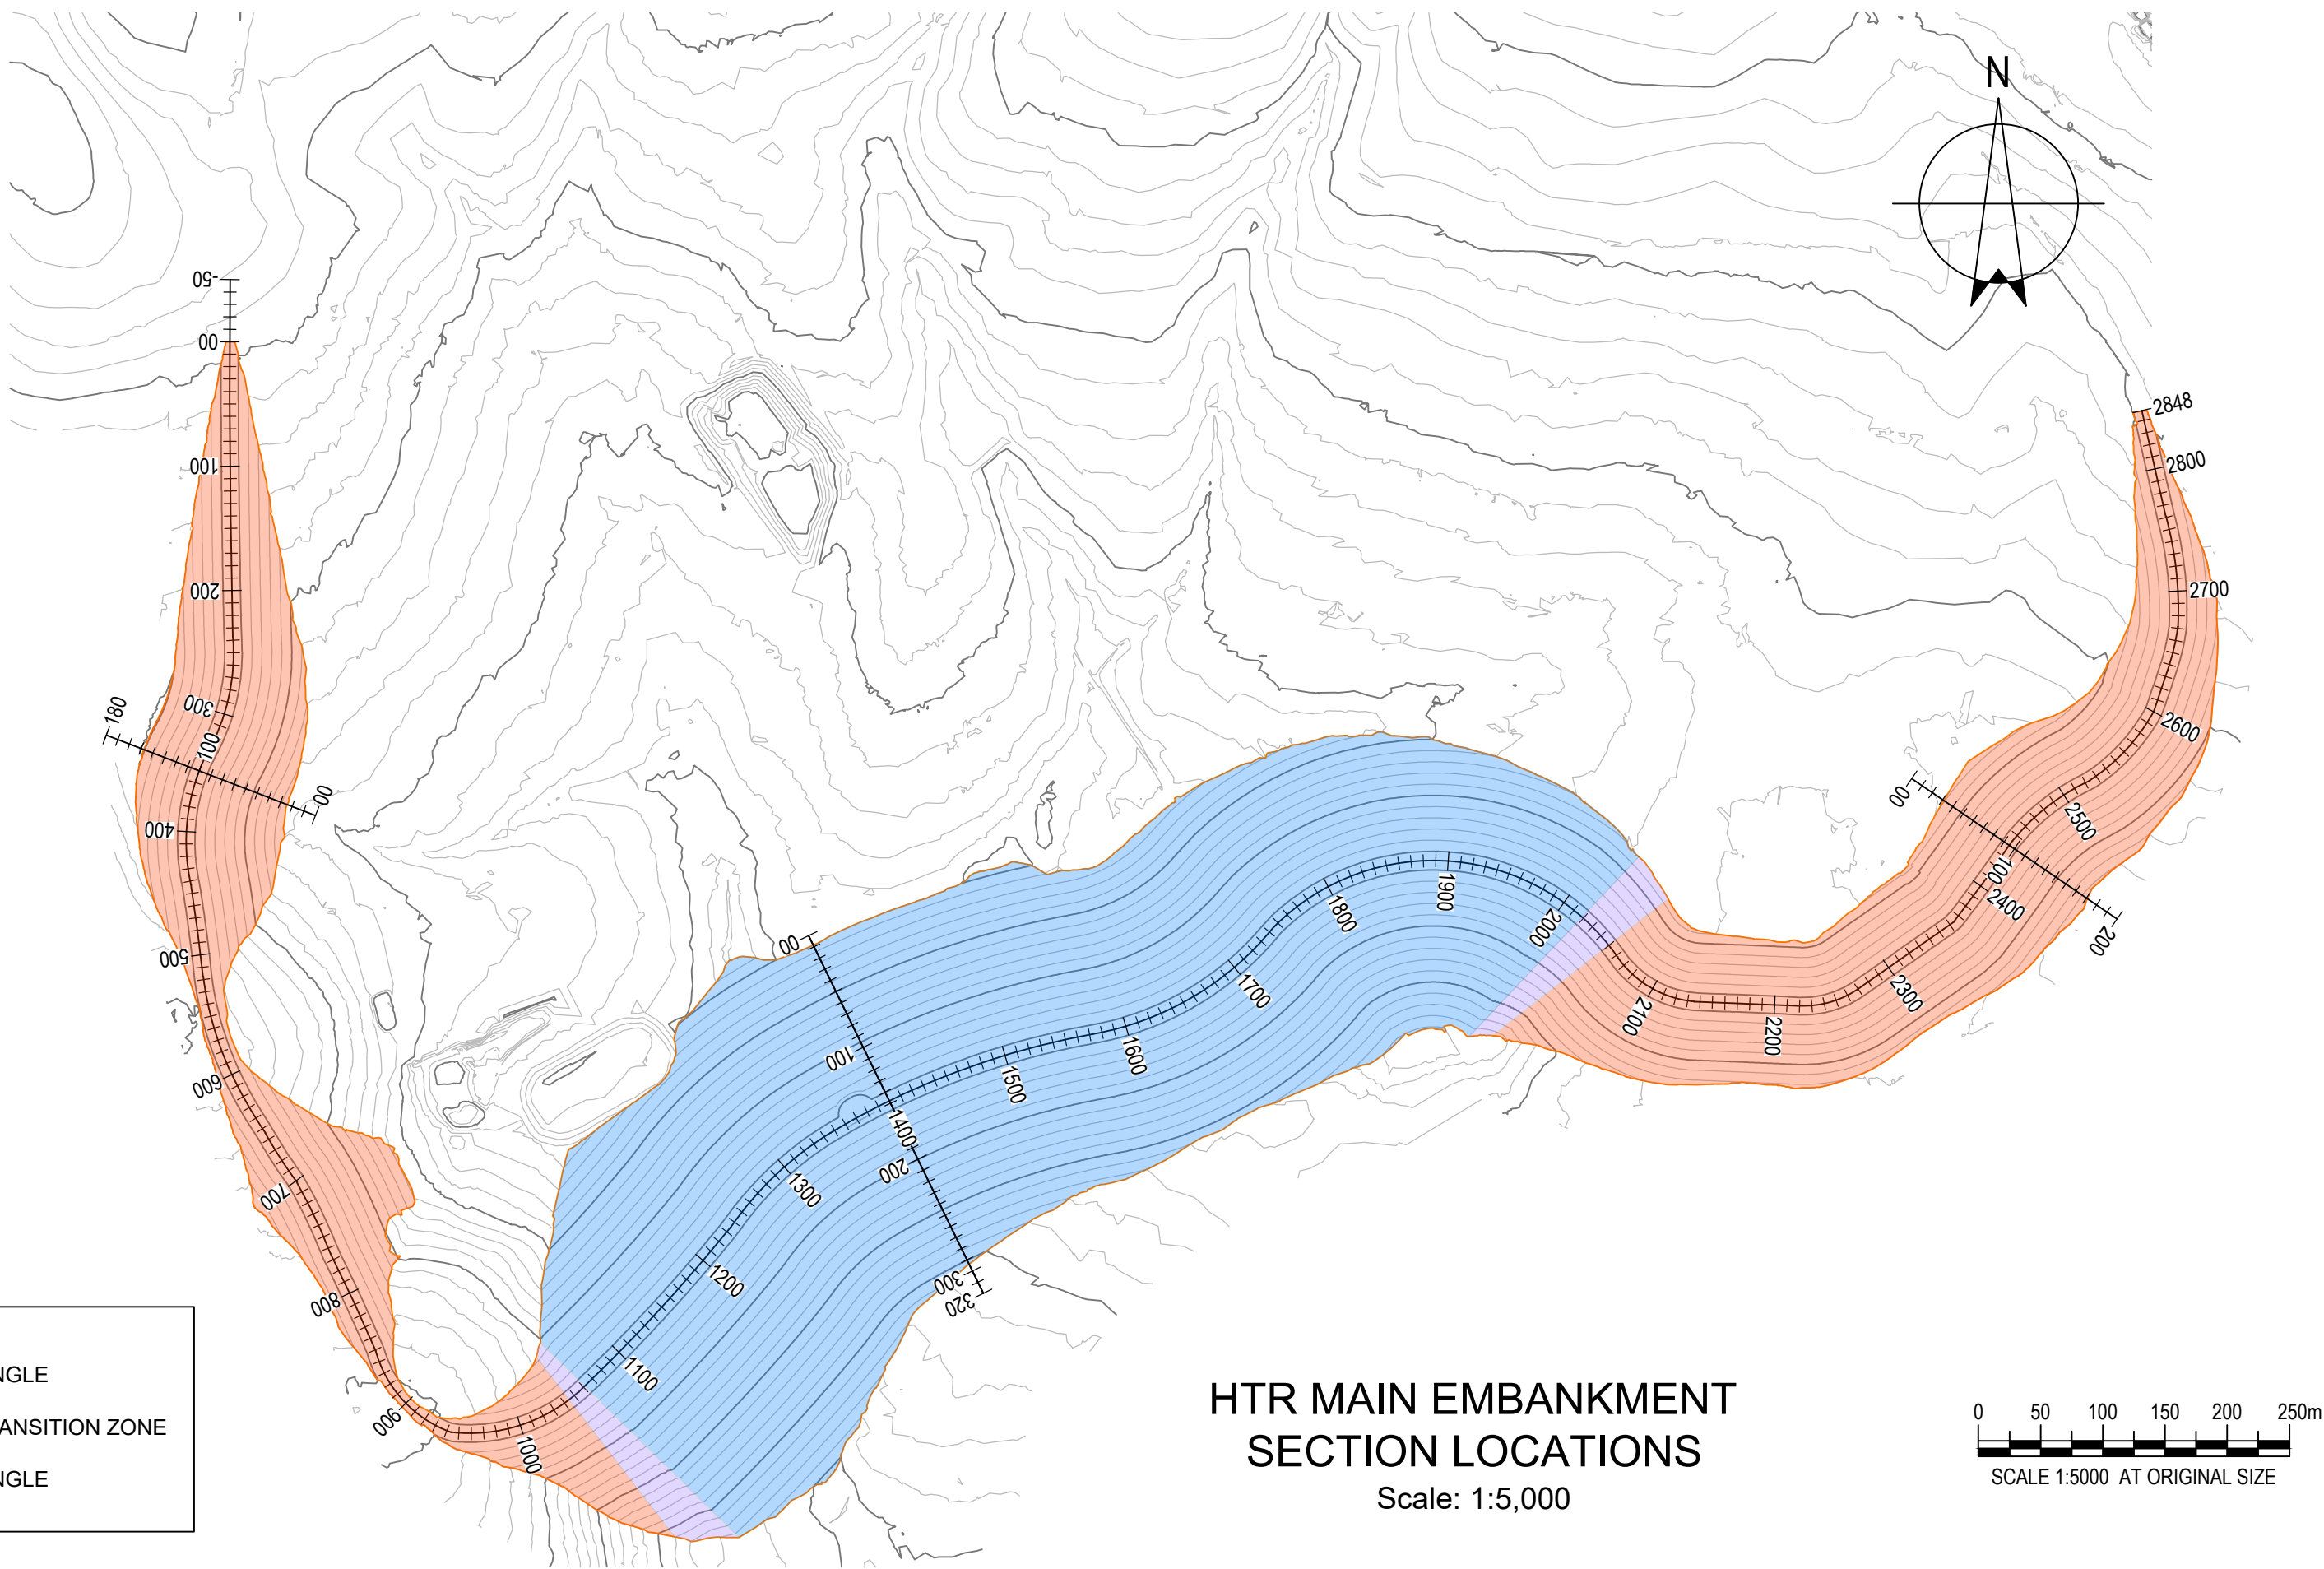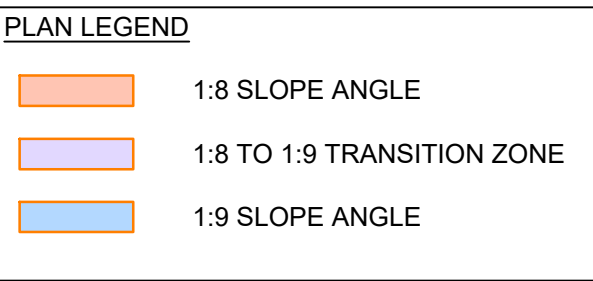

Rev	Description	Checked	Approved	Date
Author	JDP	Drafting Check	EB	
Designer	EB	Design Check	PC	15/04/2024

REFERENCE DOCUMENTS AND DRAWINGS

DOCUMENT REFERENCES	DOCUMENT TITLES

Telephone: Havant (023) 9249 9888
Fax: Havant (023) 9245 3632
Website: www.portsmouthwater.co.uk
Registered Office: PO Box 8 West Street
Havant Hampshire PO9 1LG
REGISTERED IN ENGLAND No. 2536455



Project No:
03586AC

Client PORTSMOUTH WATER
Project HAVANT THICKET RESERVOIR
Status PLANNING APPLICATION

Drawing Title MAIN EMBANKMENT CROSS-SECTIONS
Status Code S4

HTR-COF-EM-RE-DR-GE-4003

Size
A1

Rev
P01