


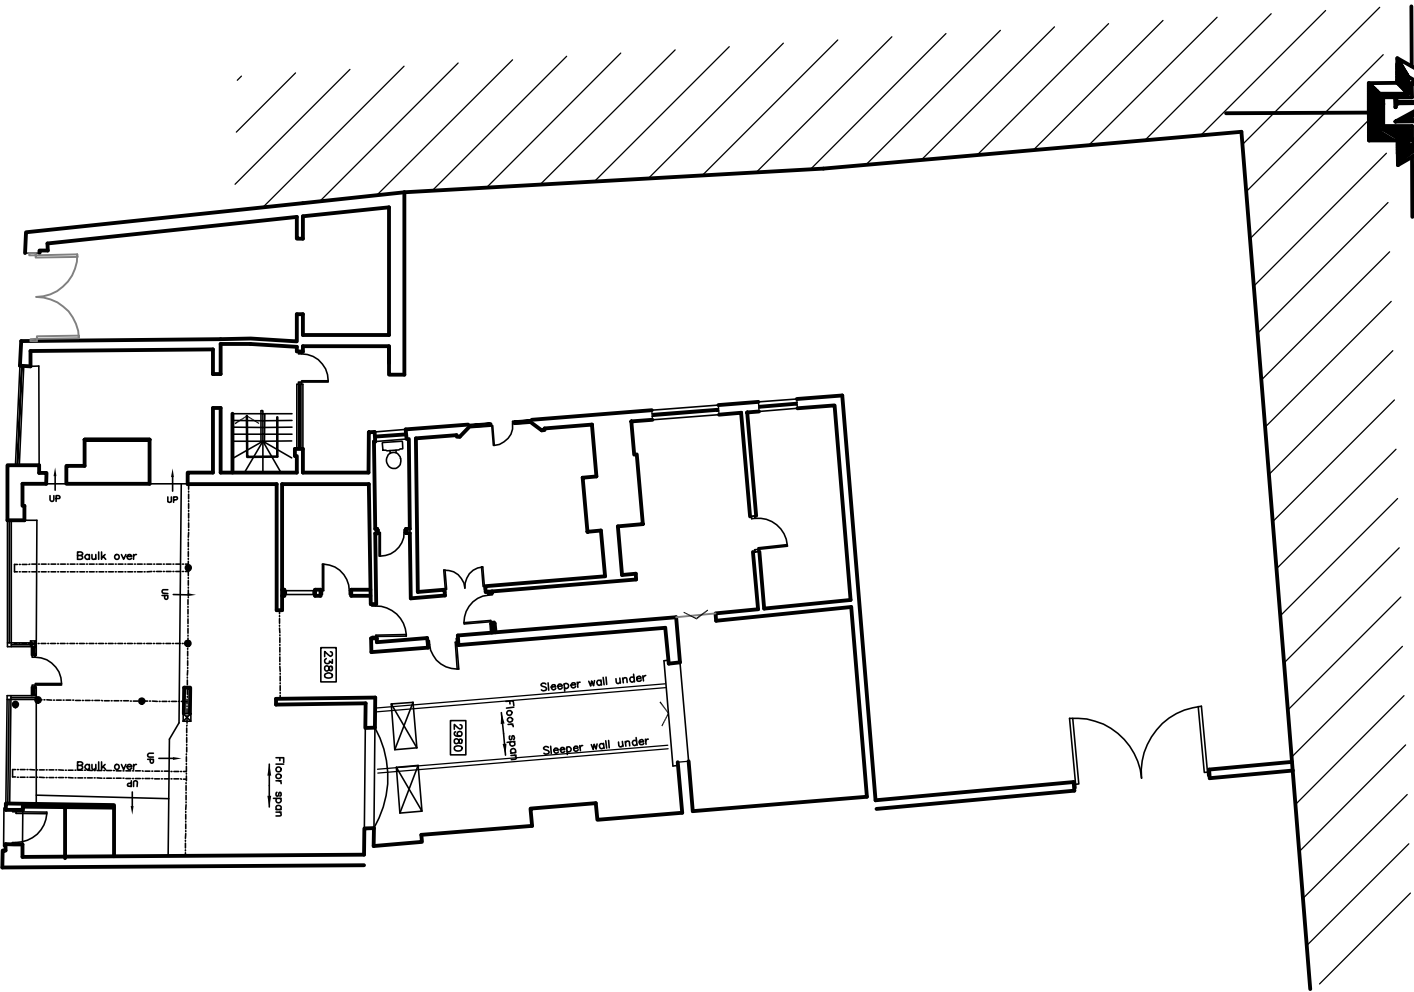
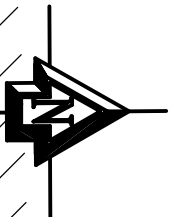
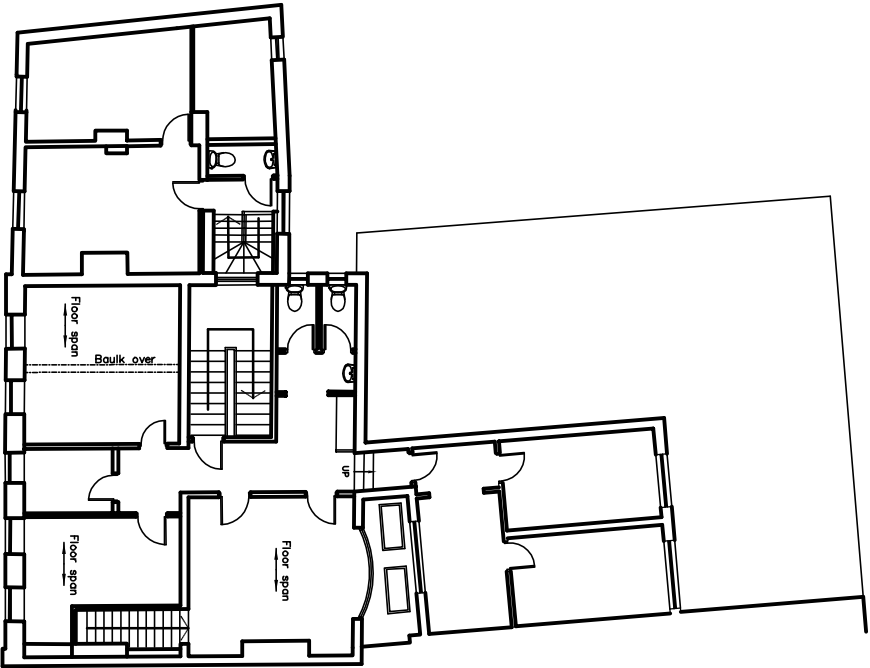


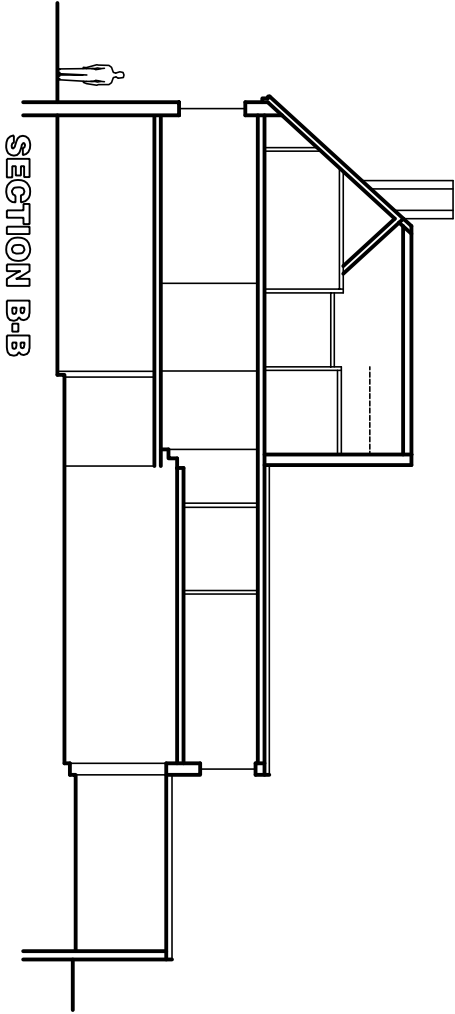

GROUND

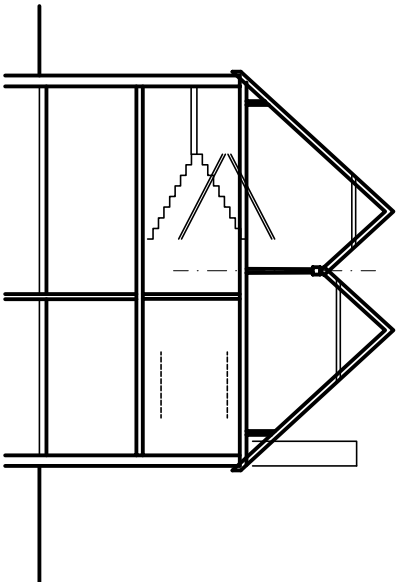


FIRST

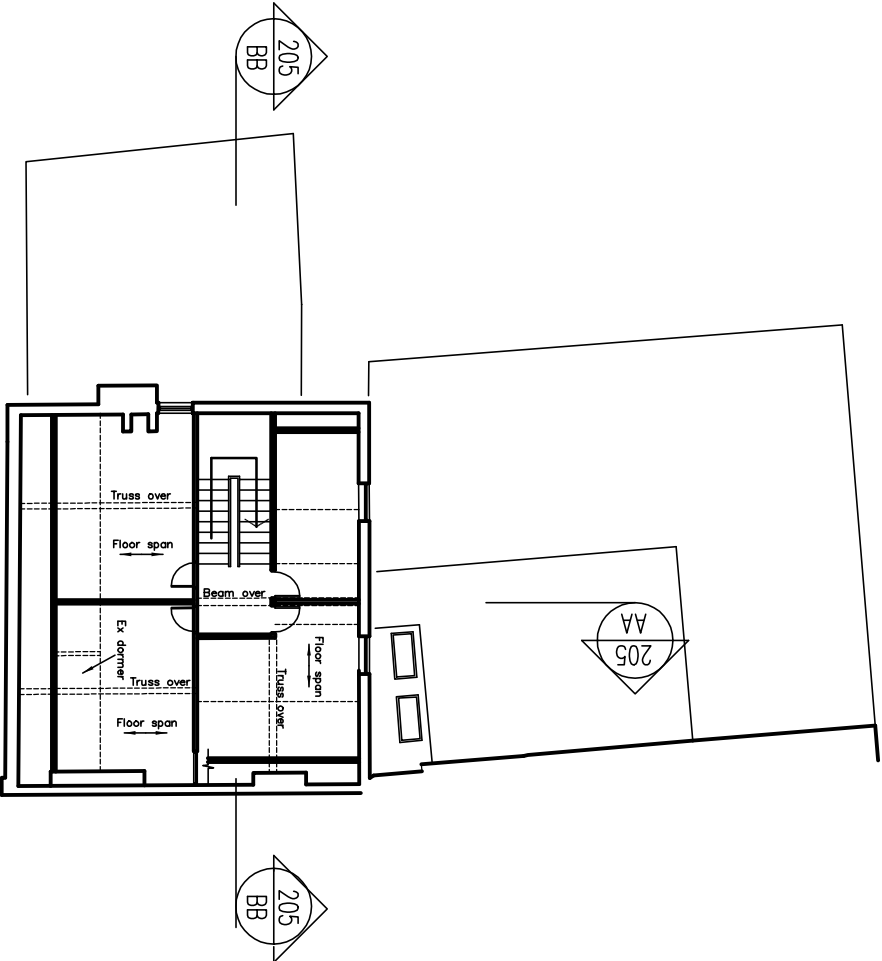

SECOND

Davies Pharmacy
West Street, Havant

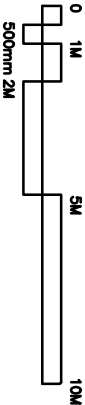

Survey Feb.2013

Revisions
A. First floor revised. 15/03/13
B. 2nd floor revs. Section AA added. 20/03/13
C. West side revisions (stairs). 26/03/13

Martin Critchley
Chartered Architect
7 New Street
Havant, Hampshire, PO9 1PW
023 92 474 919
critchleycritchley@hotmail.com

Scale A1=1:100
Date 09/03/13
Drawn MHC/Strides

1317-205 C