

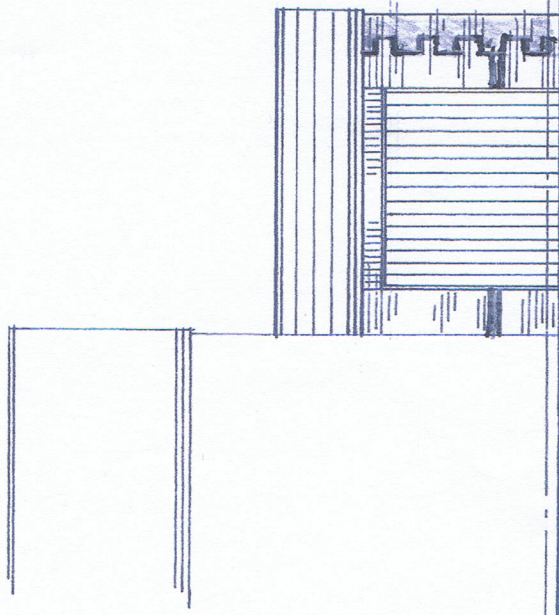


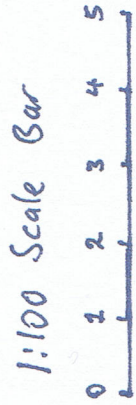


FRONT


SCALE 1:100

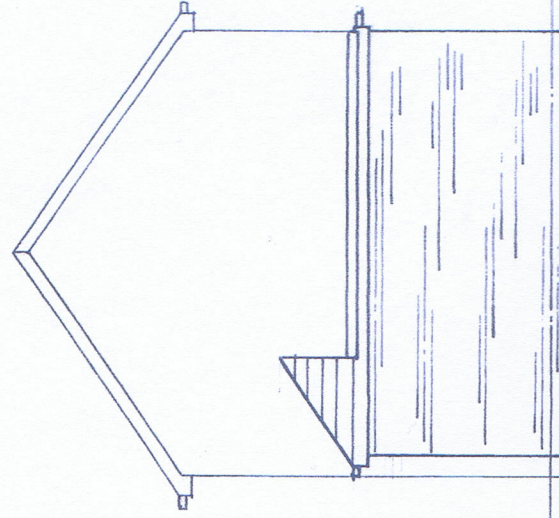

SIDE

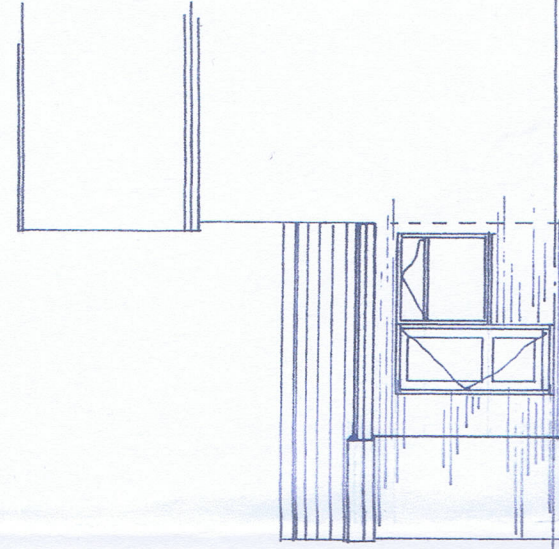


REAR

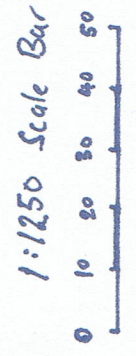

LOCATION


SCALE 1:1250  
65 LIC NO 100046326

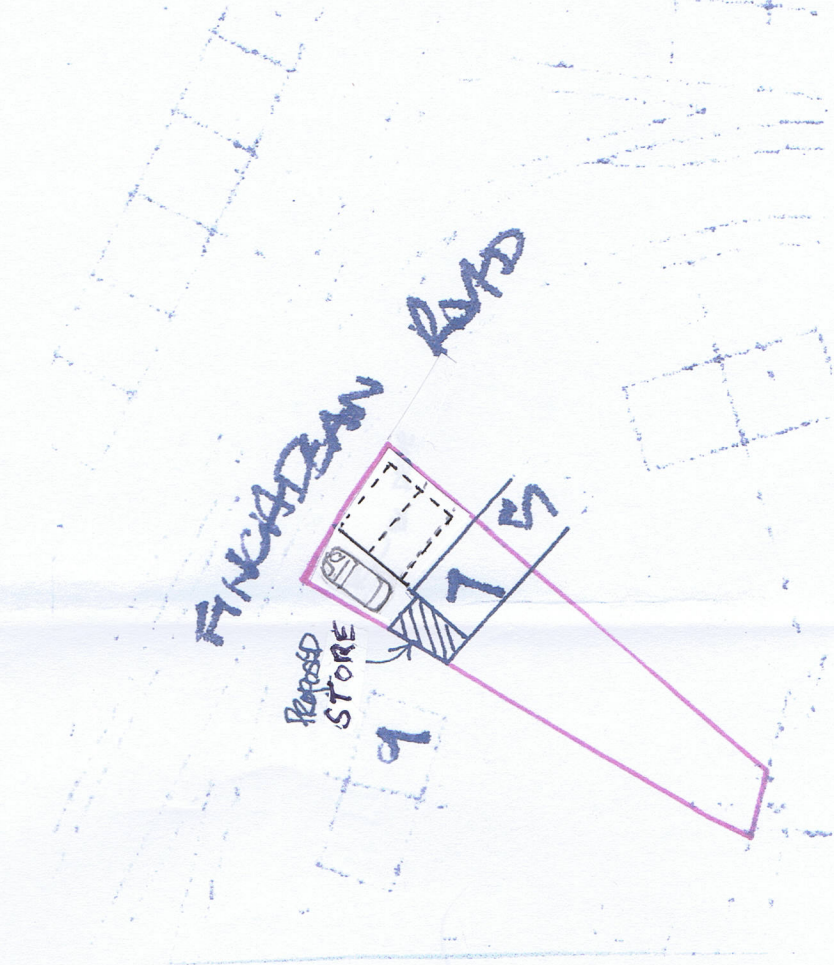

PLAN

SITE

SCALE 1:500

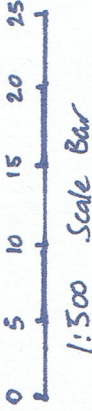

DEREK TREAGUS ASSOCIATES  
ARCHITECTURAL SERVICES  
No 3 THE TOWNHOUSE, 20 NELSON ROAD, SOUTHSEA, HANTS PO5 2AS  
TEL 07956 624094  
derek.treagus@ntlworld.com

Project

NEW GARAGE TO  
7 FINCHDEAN ROAD,  
HAVANT,  
HAMPSHIRE.

Client

Mr A Willis

Title

PLANNING DRAWING-PROPOSED

Date

Feb 2013

Drawn

DT

Scale

1:100, 1:1250

Dwg. No.

13.168.01

Rev

C