


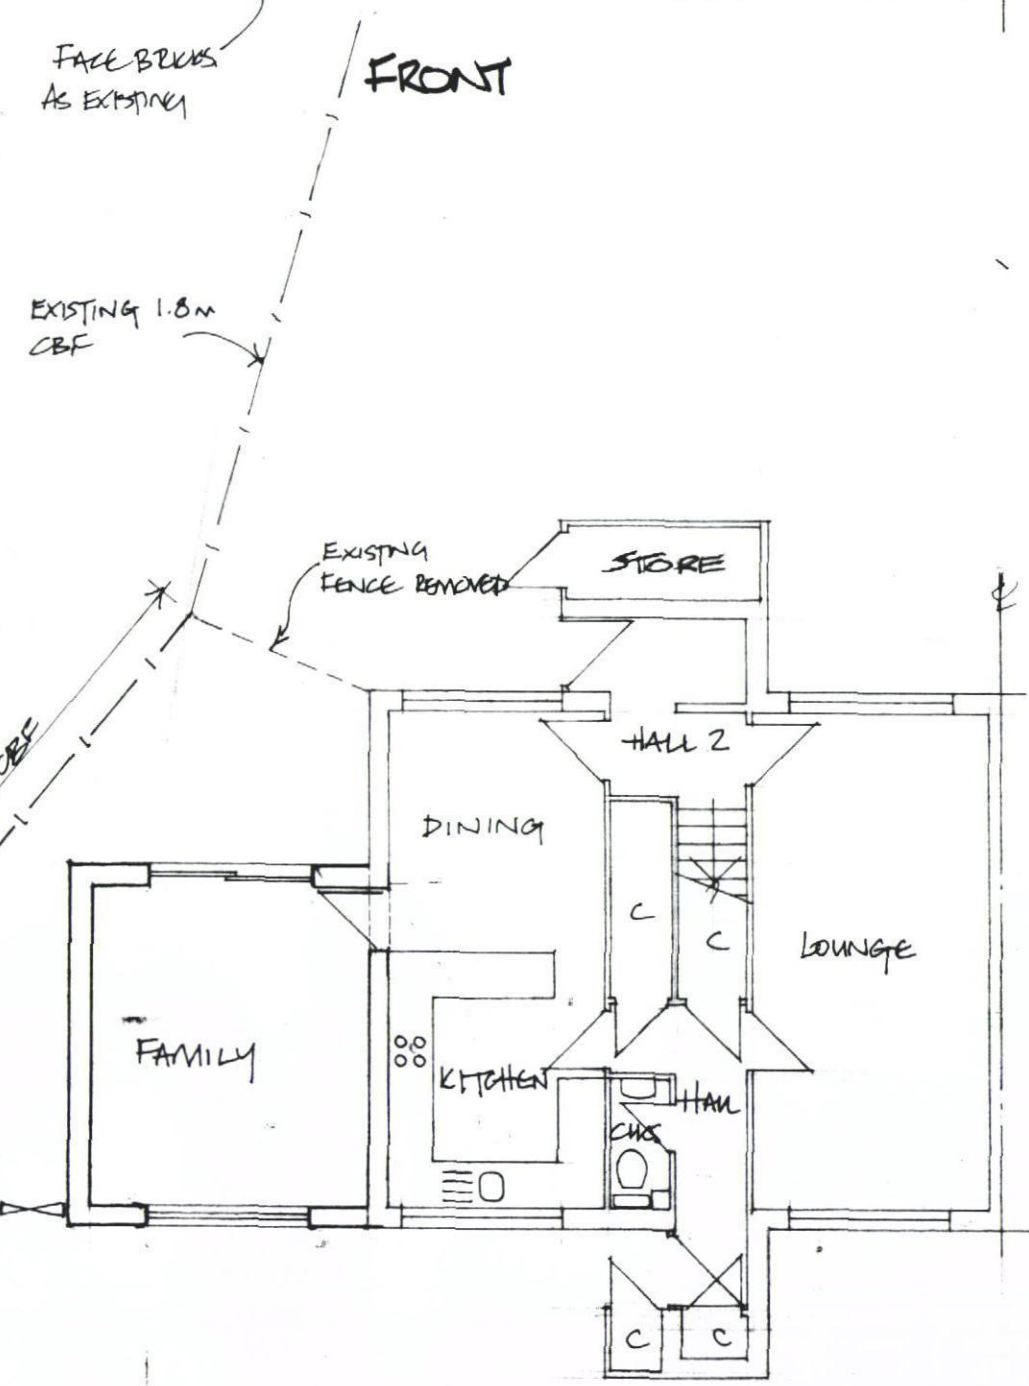


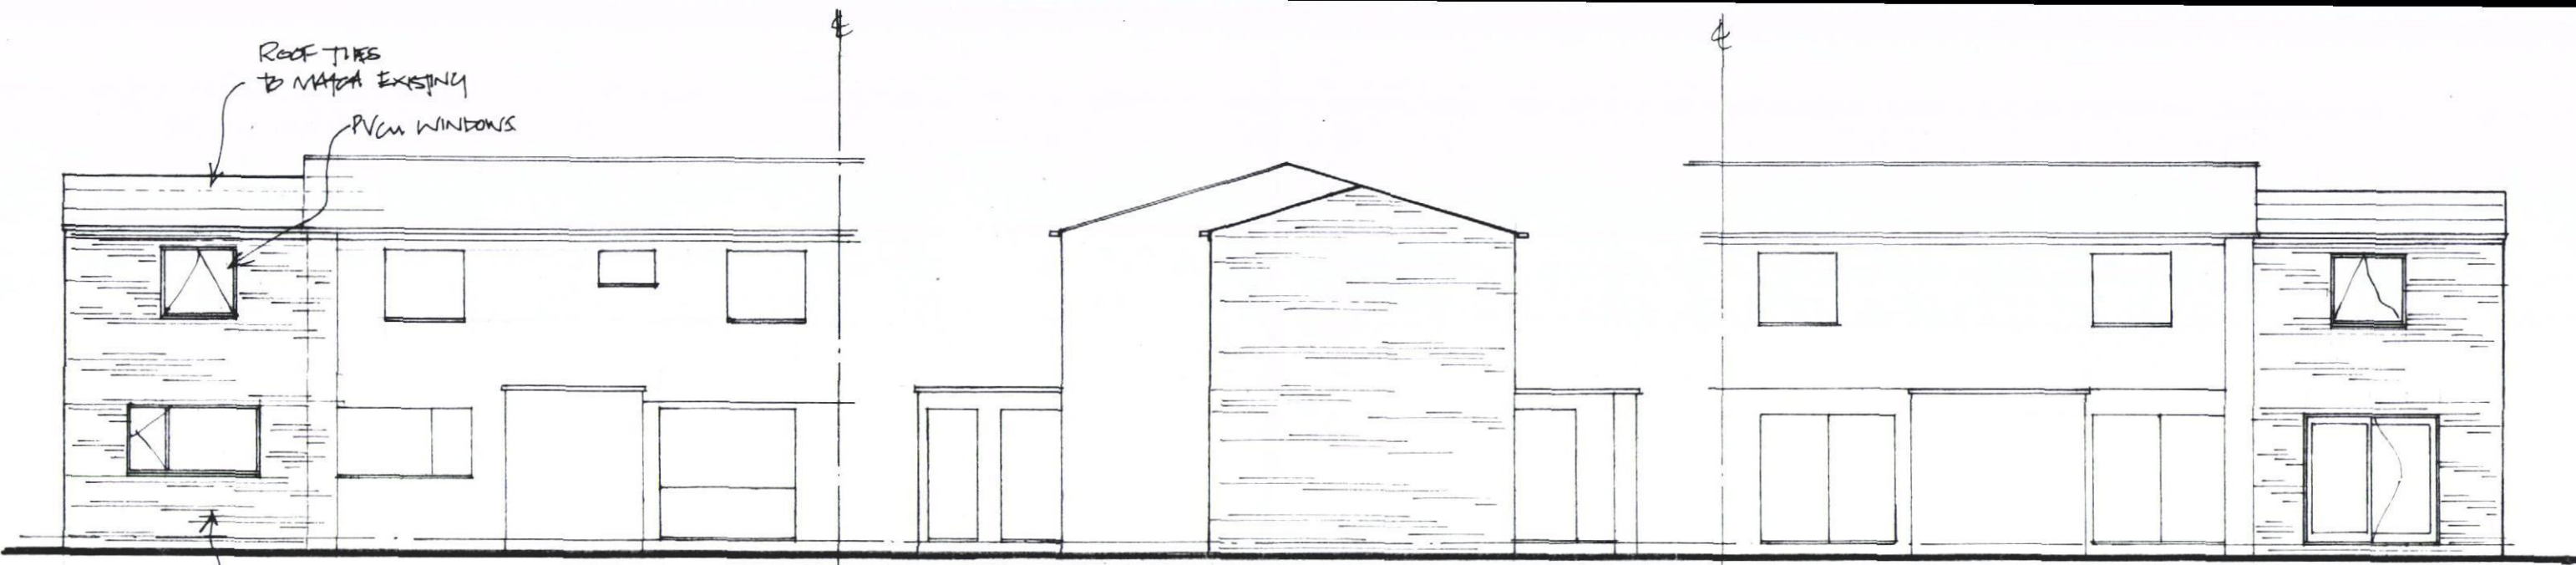

GROUND FLOOR

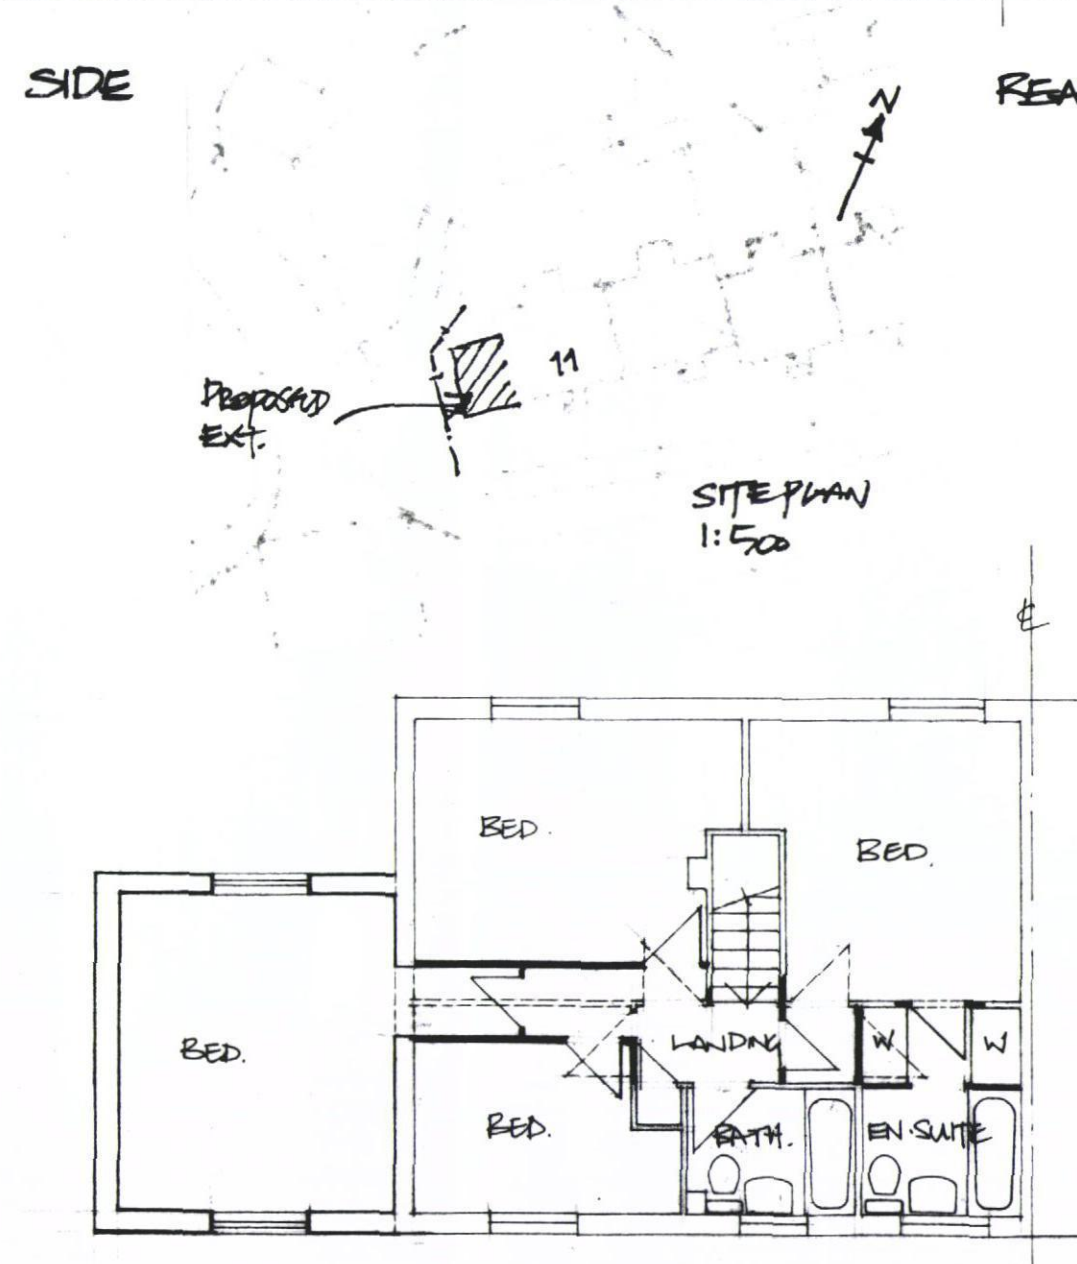

FIRST FLOOR

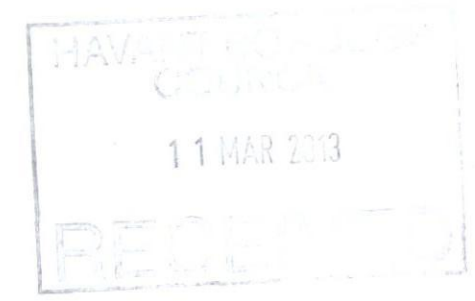

Derek Treaqus Associates Architectural Services No 3 The Townhouse, 20 Nelson Road, Southsea, Hants PO5 2AS Tel 07956 624094 derek.treaqus@ntlworld.com		
Project	SIDE EXTENSION TO 11 ATLANTIS AVENUE, WATERLOOVILLE, HAMPSHIRE.	
Client	Mr & Mrs Pearce	
Title	PLANNING DRAWING-PROPOSED	
Date	Drawn	Scale
Feb 2013	DT	1:100, 1:1250
Dwg. No. 13.163.01		Rev