PERMIT

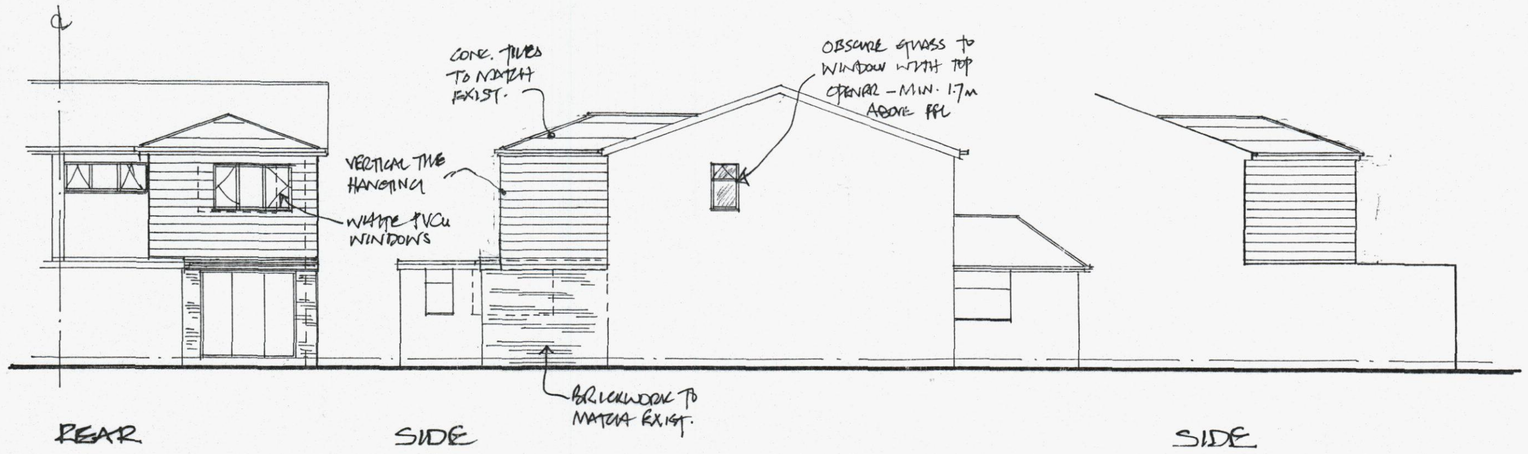

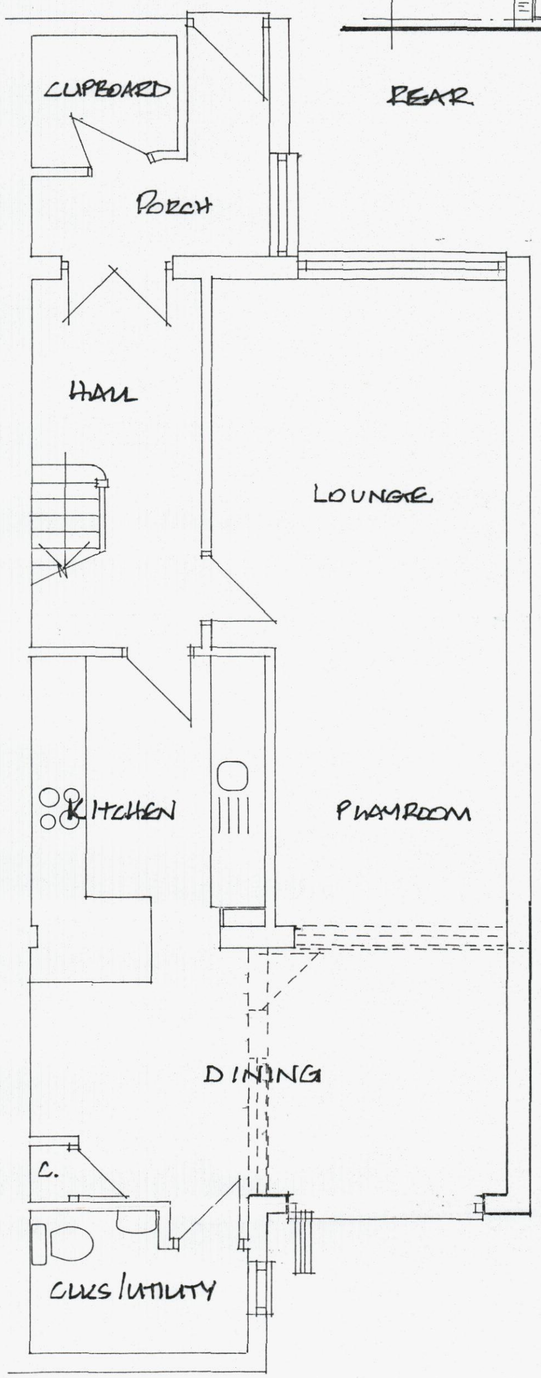

GROUND FLOOR

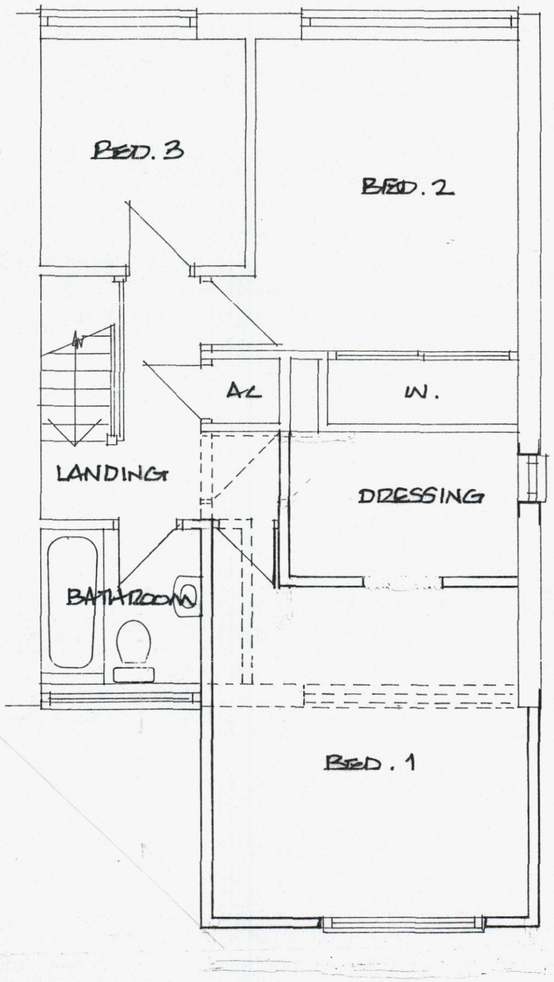

FIRST FLOOR

AMENDED

A. NOV.'11 FF EXTENSION REDUCED BY 500mm

DEREK TREAGUS ASSOCIATES
ARCHITECTURAL SERVICES
Flat 3, 34 Wimbledon Park Road, Southsea, Hants PO5 2PT
Tel 07956 624094

Project

REAR EXTENSION TO 11 WELL MEADOW, HAVANT, HAMPSHIRE.

HAVANT BOROUGH COUNCIL
18 NOV 2011
RECEIVED

Client	Mr R Balbeck		
Title	PLANNING DRAWING		
Date	Drawn	Scale	
Sept 2011	DT	1:50, 1:100,1:1250	

Dwg. No. 11.883.03 Rev. A