






REPRODUCED FROM THE ORDNANCE SURVEY
MAP WITH THE PERMISSION OF THE
CONTROLLER OF HER MAJESTY'S STATIONERY
OFFICE. LICENCE No. 100044286.
© CROWN COPYRIGHT RESERVED.

DRAWING ISSUED FOR FEASIBILITY CONSIDERATION AND PLANNING PURPOSES ONLY.
DRAWING NOT TO BE USED FOR CONSTRUCTION. I-TRANSPORT LLP ACCEPT NO RESPONSIBILITY
FOR ERRORS MADE BY OTHERS IN SCALING FROM THIS DRAWING. MEASUREMENTS SHOULD BE
TAKEN FROM FIGURED DIMENSIONS ONLY. CDM REQUIREMENTS CONSIDERED AT FEASIBILITY
STAGE ONLY. FURTHER CONSIDERATION REQUIRED BY DETAILED DESIGN TEAM.

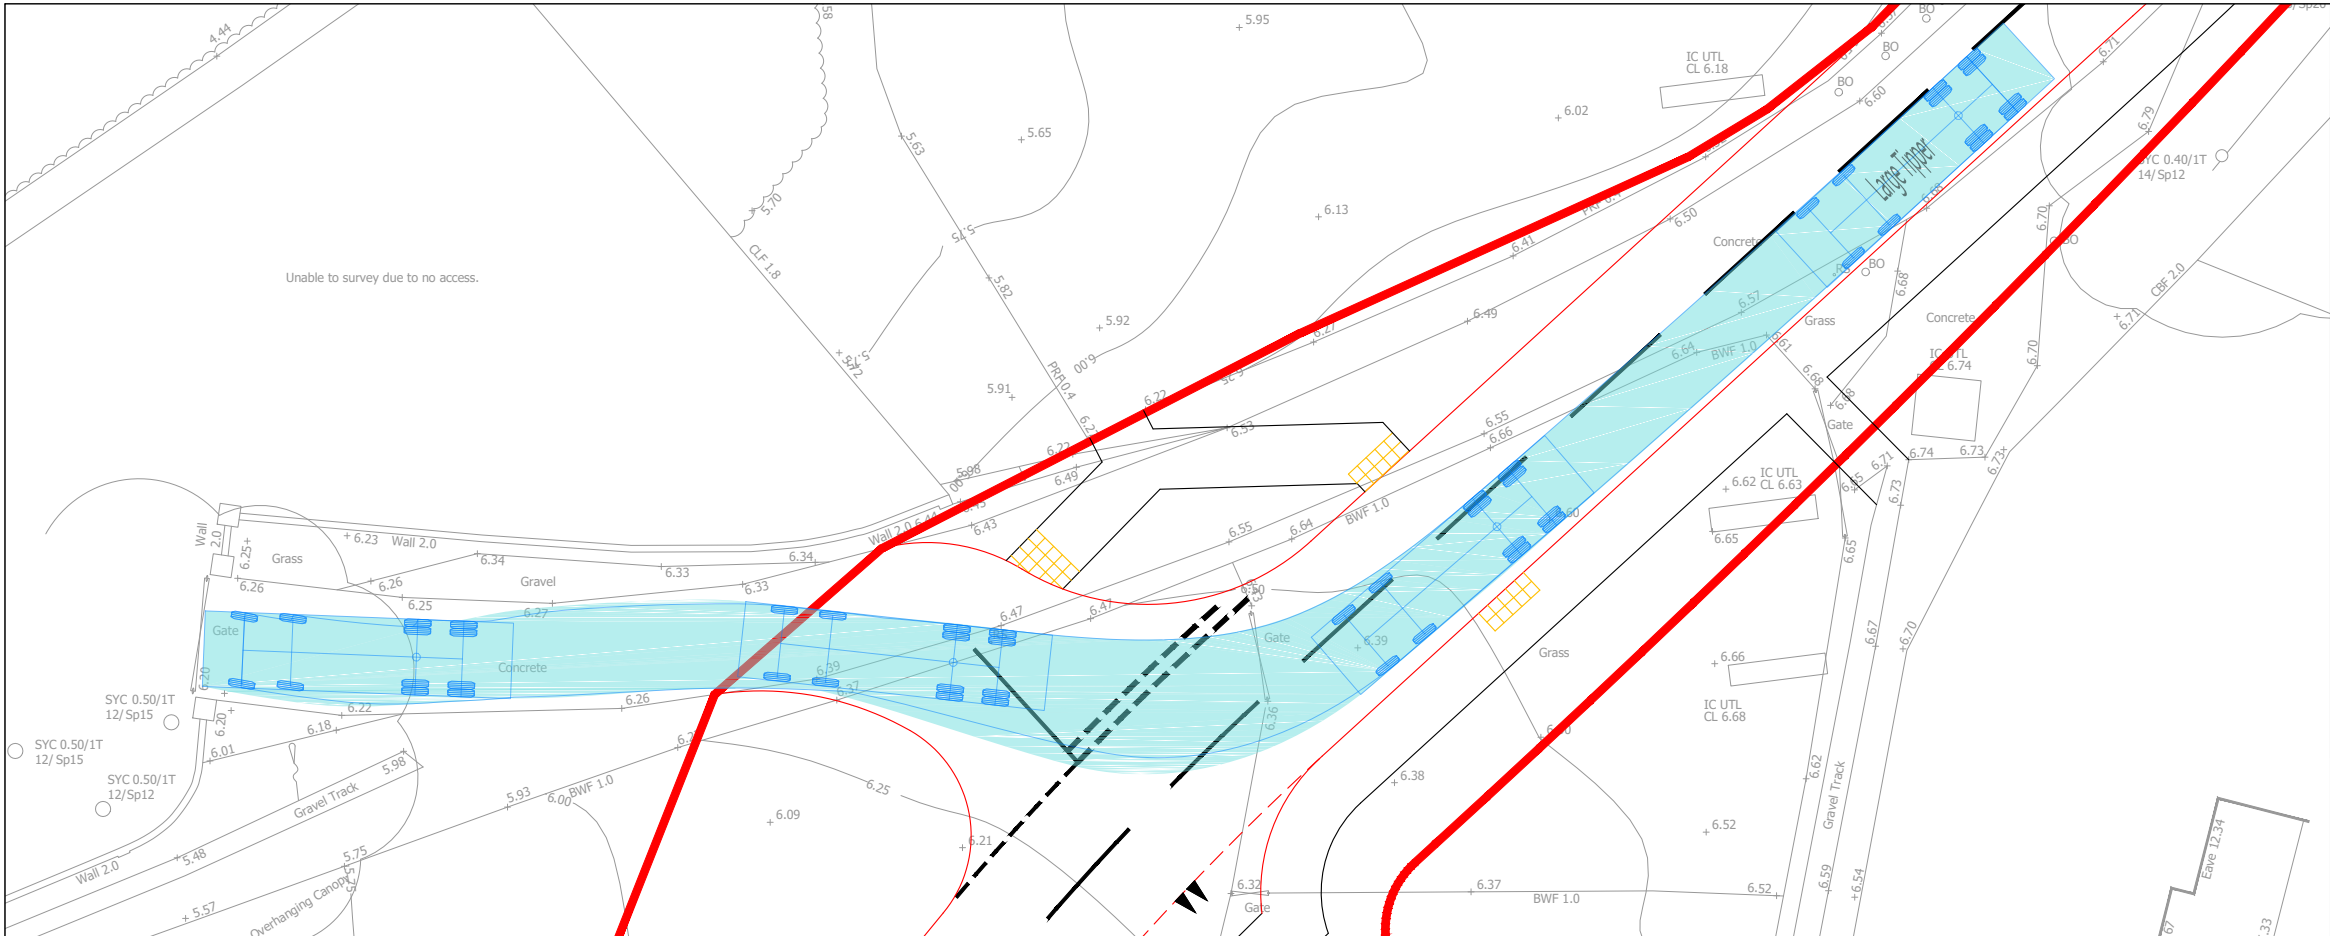

NOTE: VEHICLE TRACKING PERFORMED AT 10mph

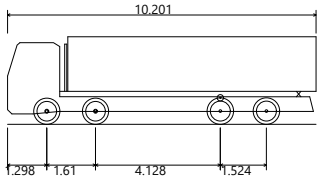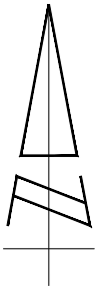

Large Tipper
Overall Length
Overall Width
Overall Body Height
Min Body Ground Clearance
Max Track Width
Lock to lock time
Kerb to Kerb Turning Radius

10.201m
2.500m
2.893m
0.343m
2.500m
6.00s
11.550m

REV	DATE	BY	DESCRIPTION	CHK	APD
D	03.10.24	MM	SWEPT PATHS AND ACCESS ALIGNMENT UPDATED	BB	TW
C	24.04.24	MM	VEHICLE TRACKING SPEEDS SHOWN	BB	TW
B	14.12.23	JD	SITE ACCESS ROAD AMENDED	BB	TW
A	23.03.23	JD	SITE ACCESS ROAD AMENDED	BB	TW

STATUS: FOR INFORMATION



Grove House, Lutyens Close, Chineham
Basingstoke, Hampshire, RG24 8AG
Tel: 01256 338640
www.i-transport.co.uk

TITLE: SWEPT PATH ANALYSIS - LARGE TIPPER

PROJECT: LAND AT KINGSCROFT FARM, HAVANT

CLIENT: PORTSMOUTH WATER LIMITED

DRAWN: JD	CHECKED: TW	APPROVED: TW
PROJECT No: ITB15443	SCALE @ A3: 1:250	DATE: 01.04.21

DRAWING No: ITB15443-GA-003
REV: D