



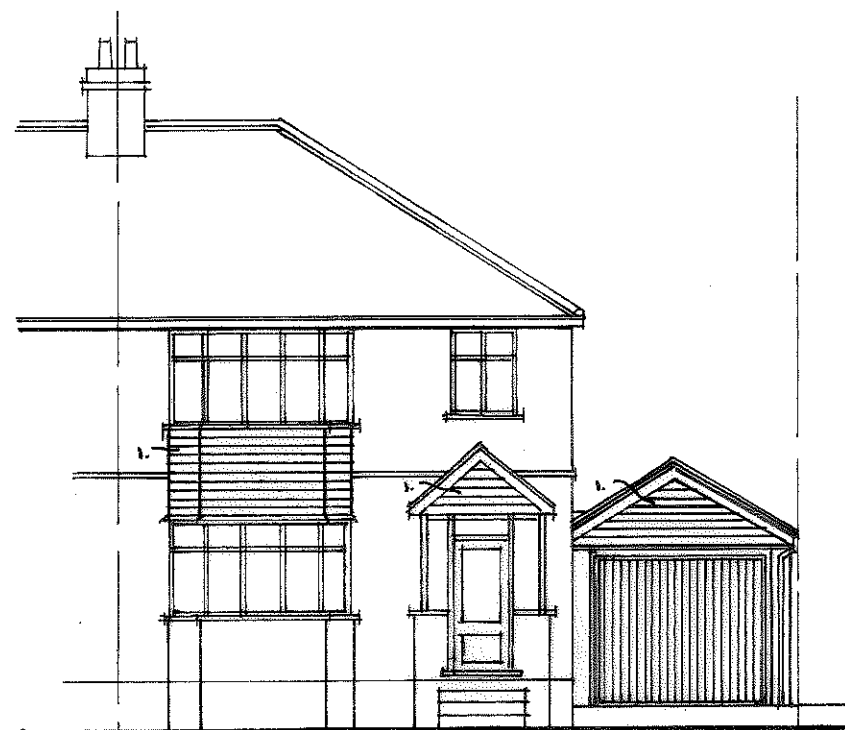


proposed front

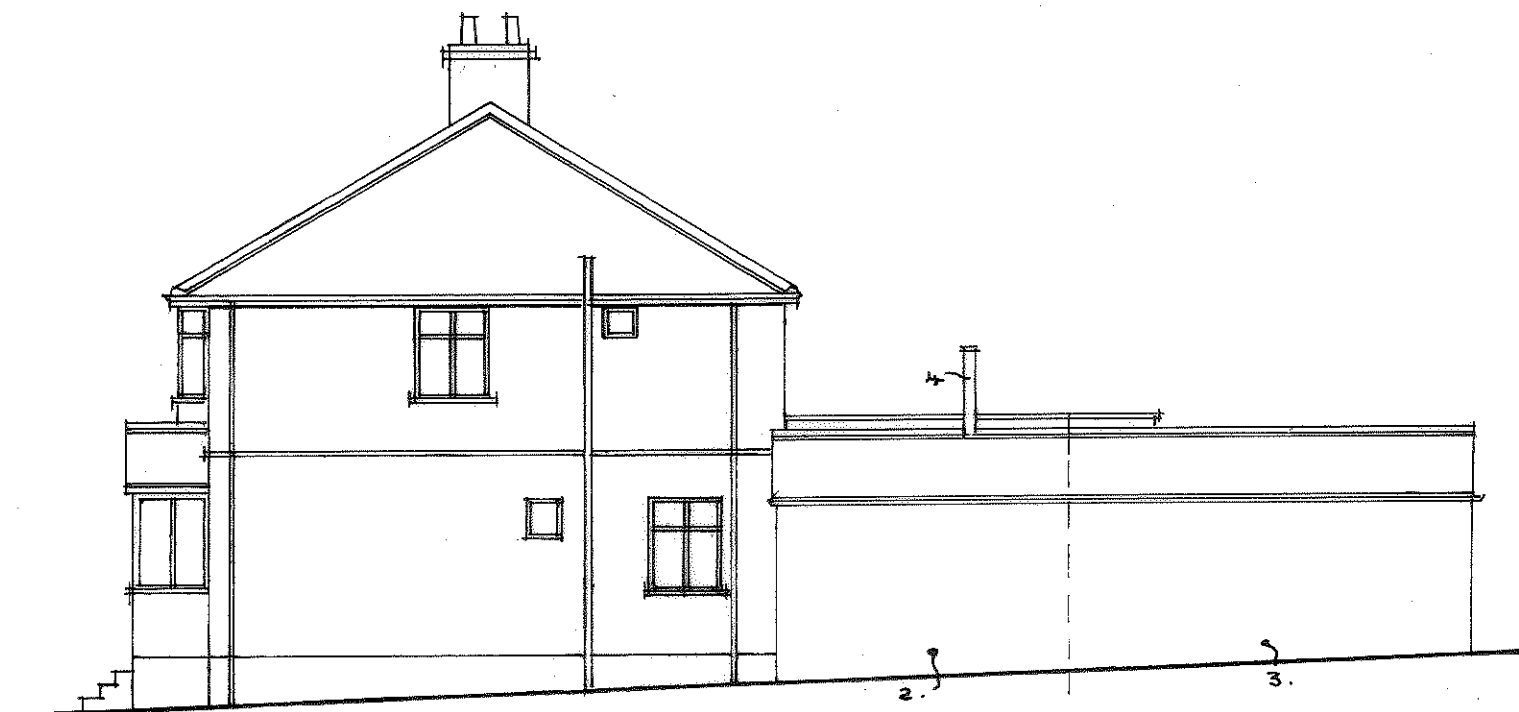


proposed side

1. Blackened horizontal timber boarding as new finish or to replace existing vertical tile hanging
2. Garage extension
3. Existing garage
4. Flue outlet from wood burning stove to discharge min 600mm above any roof within 2.300M of flue
5. Anthracite coloured aluminium capping to parapet wall
6. New extension to replace existing pitched roof conservatory- Elevation to be finished with white painted render

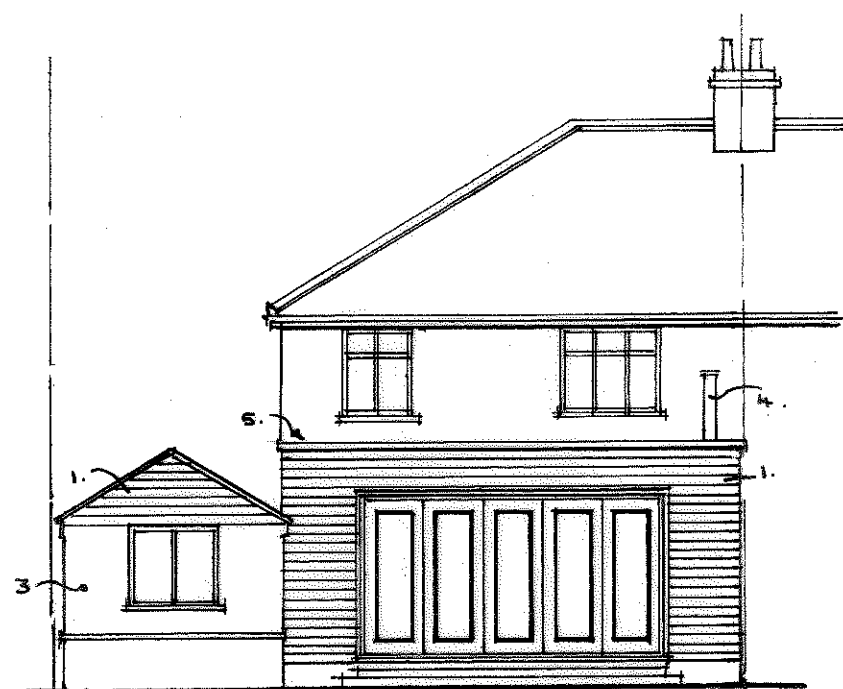

proposed rear

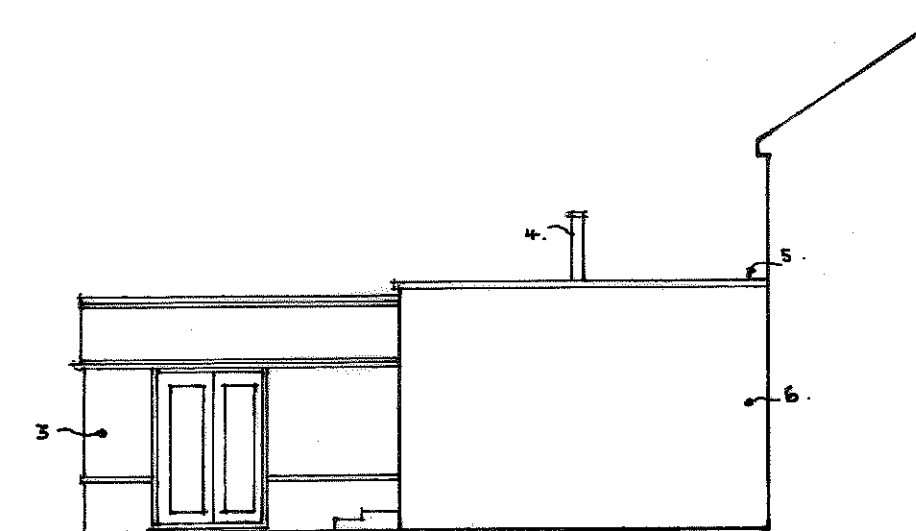

proposed side

Proposed Single storey side extension, internal alterations and garage extension at 21 Warfield avenue, WaterlooVille, Hants PO7 7JN

Proposed elevations

For Mr A Williams
Dwg AW04

Date July
2024

Scales 1:100