


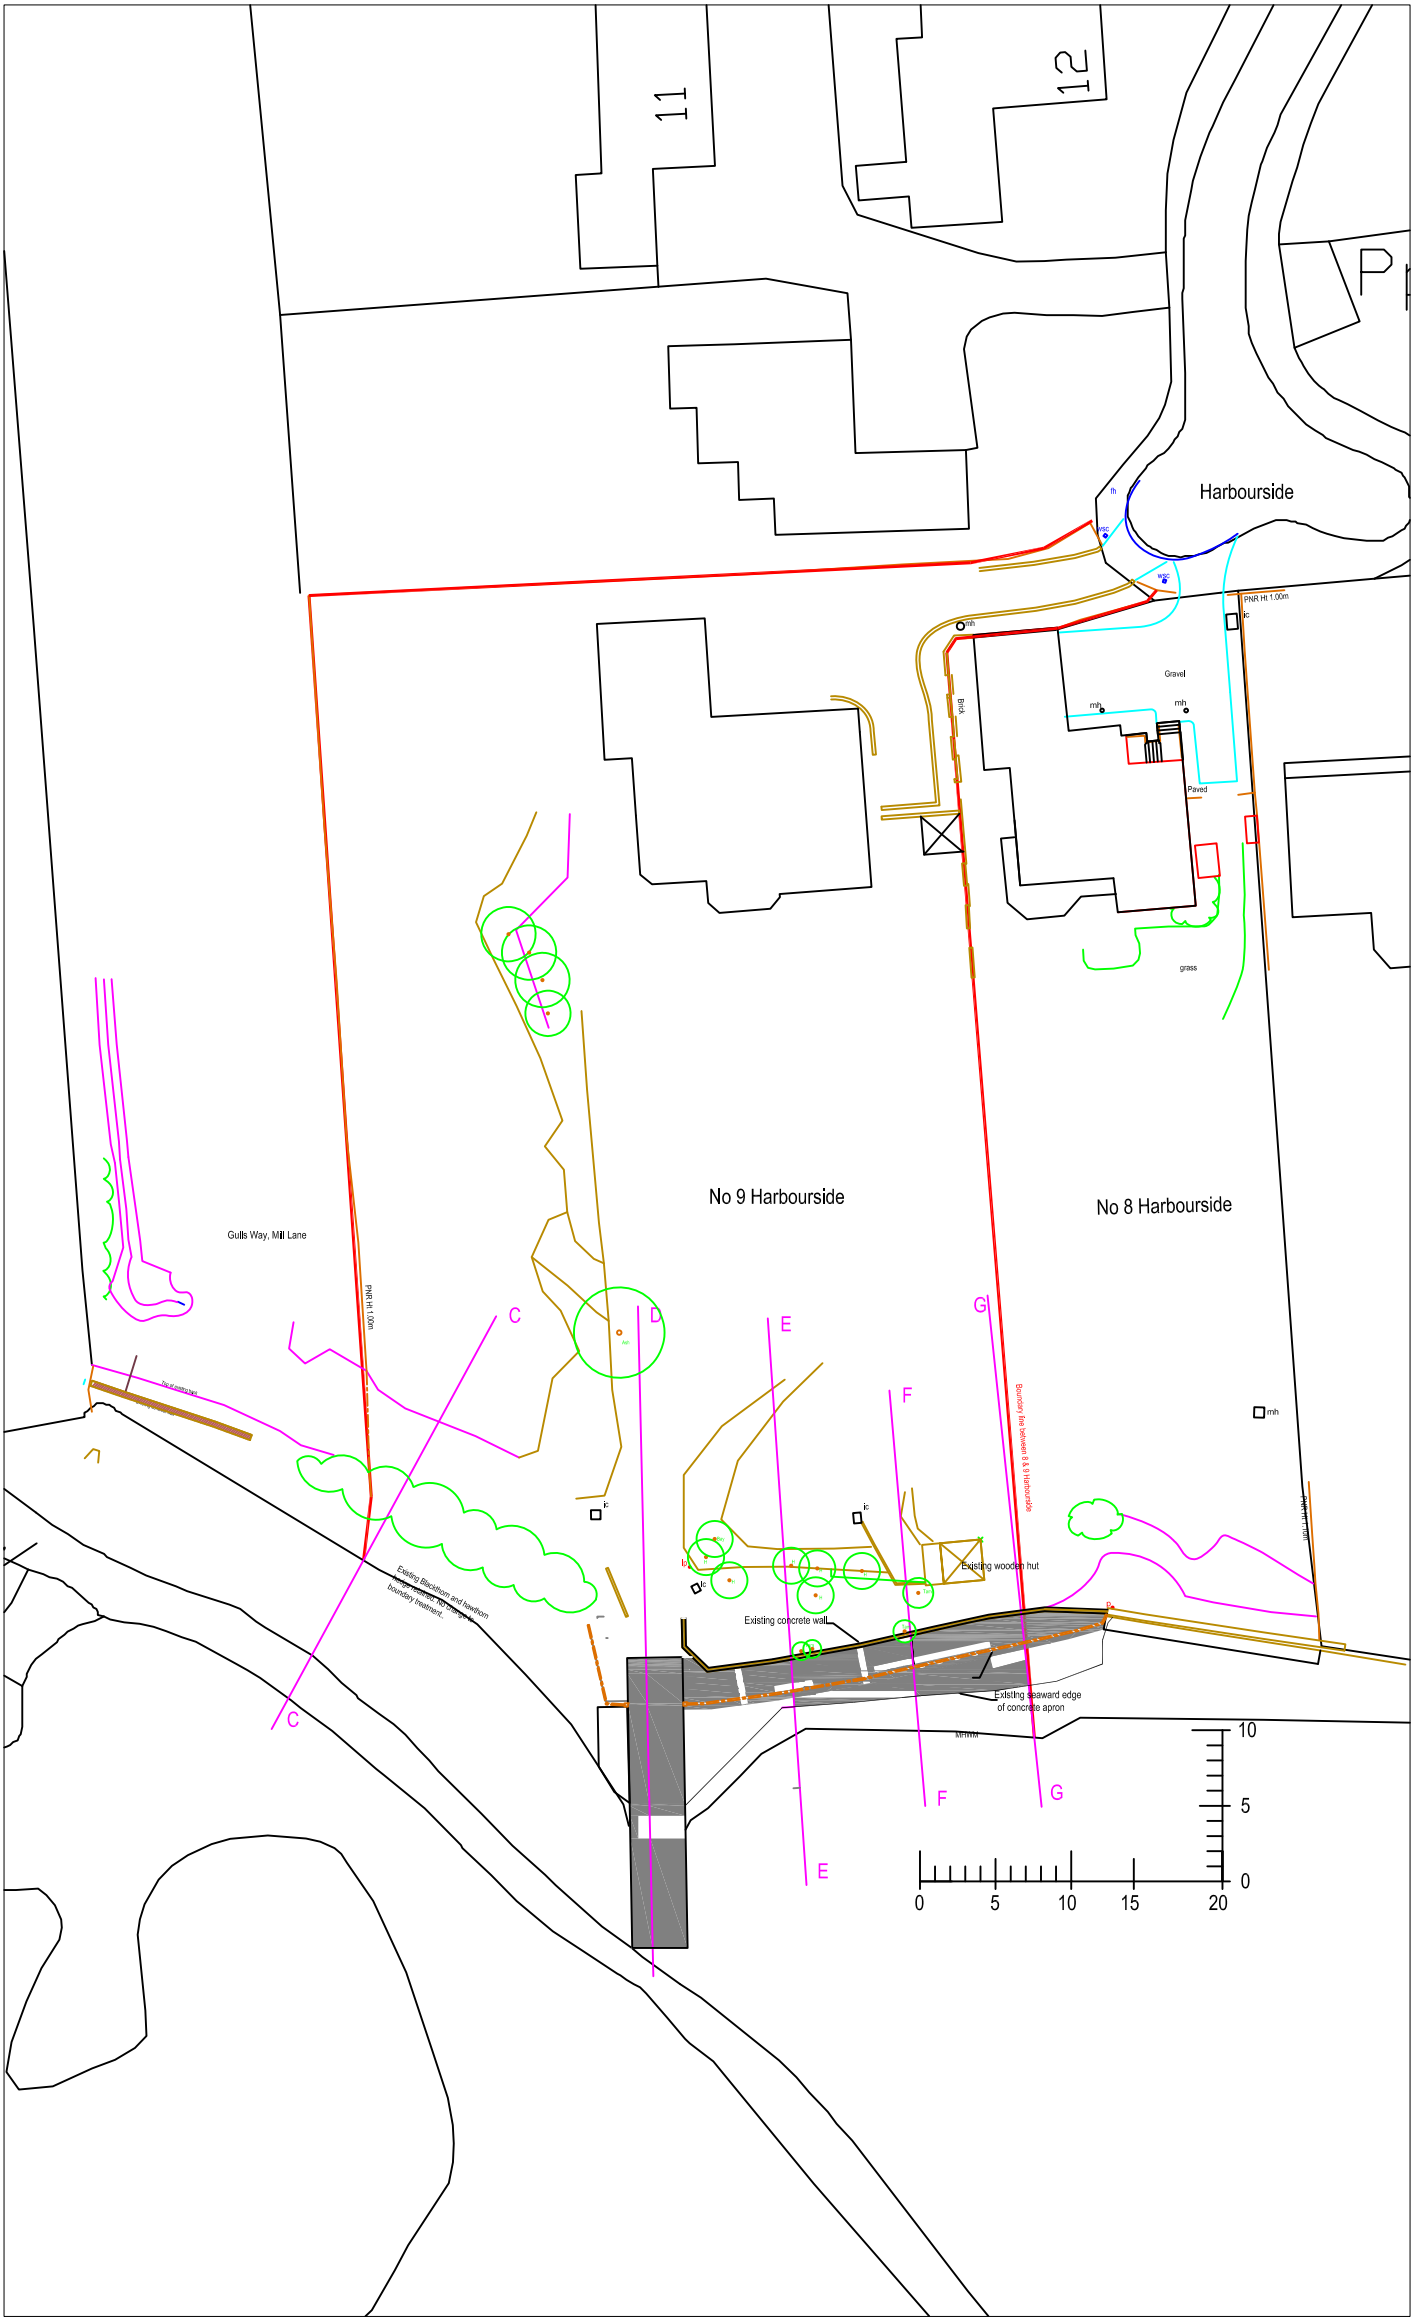

Block plan as existing
 Works to sea defences
 9 Harbourside, Langstone
 R Carrell
 October 2024
 1:500 at A3