Existing walls

Proposed walls

Proposed structure

Perimeter drainage
(to help improve flood defence)

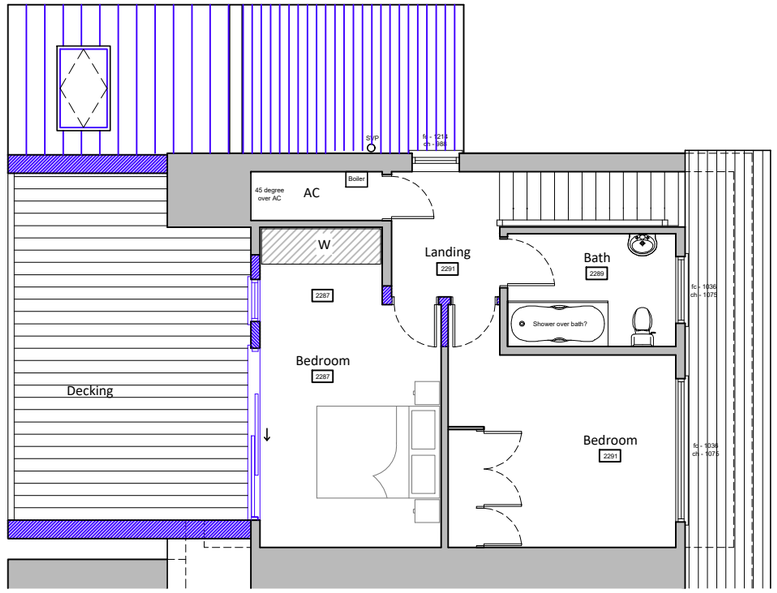

First floor plan

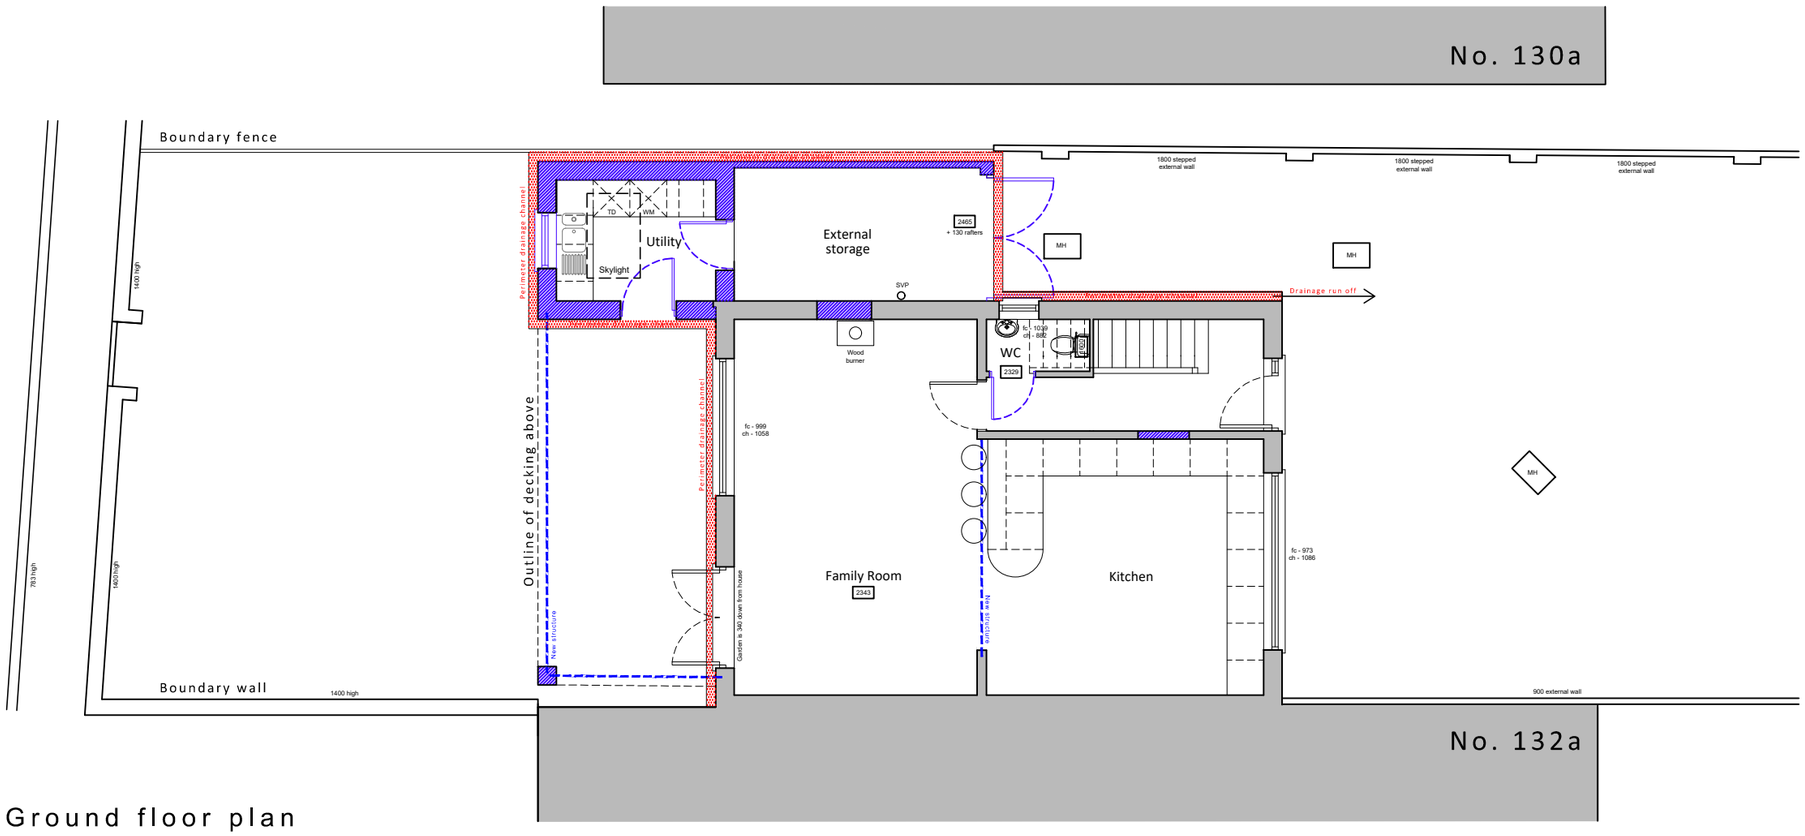

Ground floor plan

Proposed floor plans scale 1:100

1 0 1 2 3 4 5 6 7 8 9m

For	Title				Office Tel:
MR & MRS BRENT	PROPOSED FLOOR PLANS				01243 933732
Project	Date	Drawn	Scale	Checked	Email:
PROPOSED EXTENSION AT 132 SOUTHWOOD ROAD, HAYLING, PO11 9QH	SEPT 2024	JB	1:100 @ A3	-	admin@jb-architecturedesign.com
	Job Number	Drawing Number	Revision		Web:
	PL.838.24	-03	B		www.jb-architecturedesign.com

JB ARCHITECTURE