




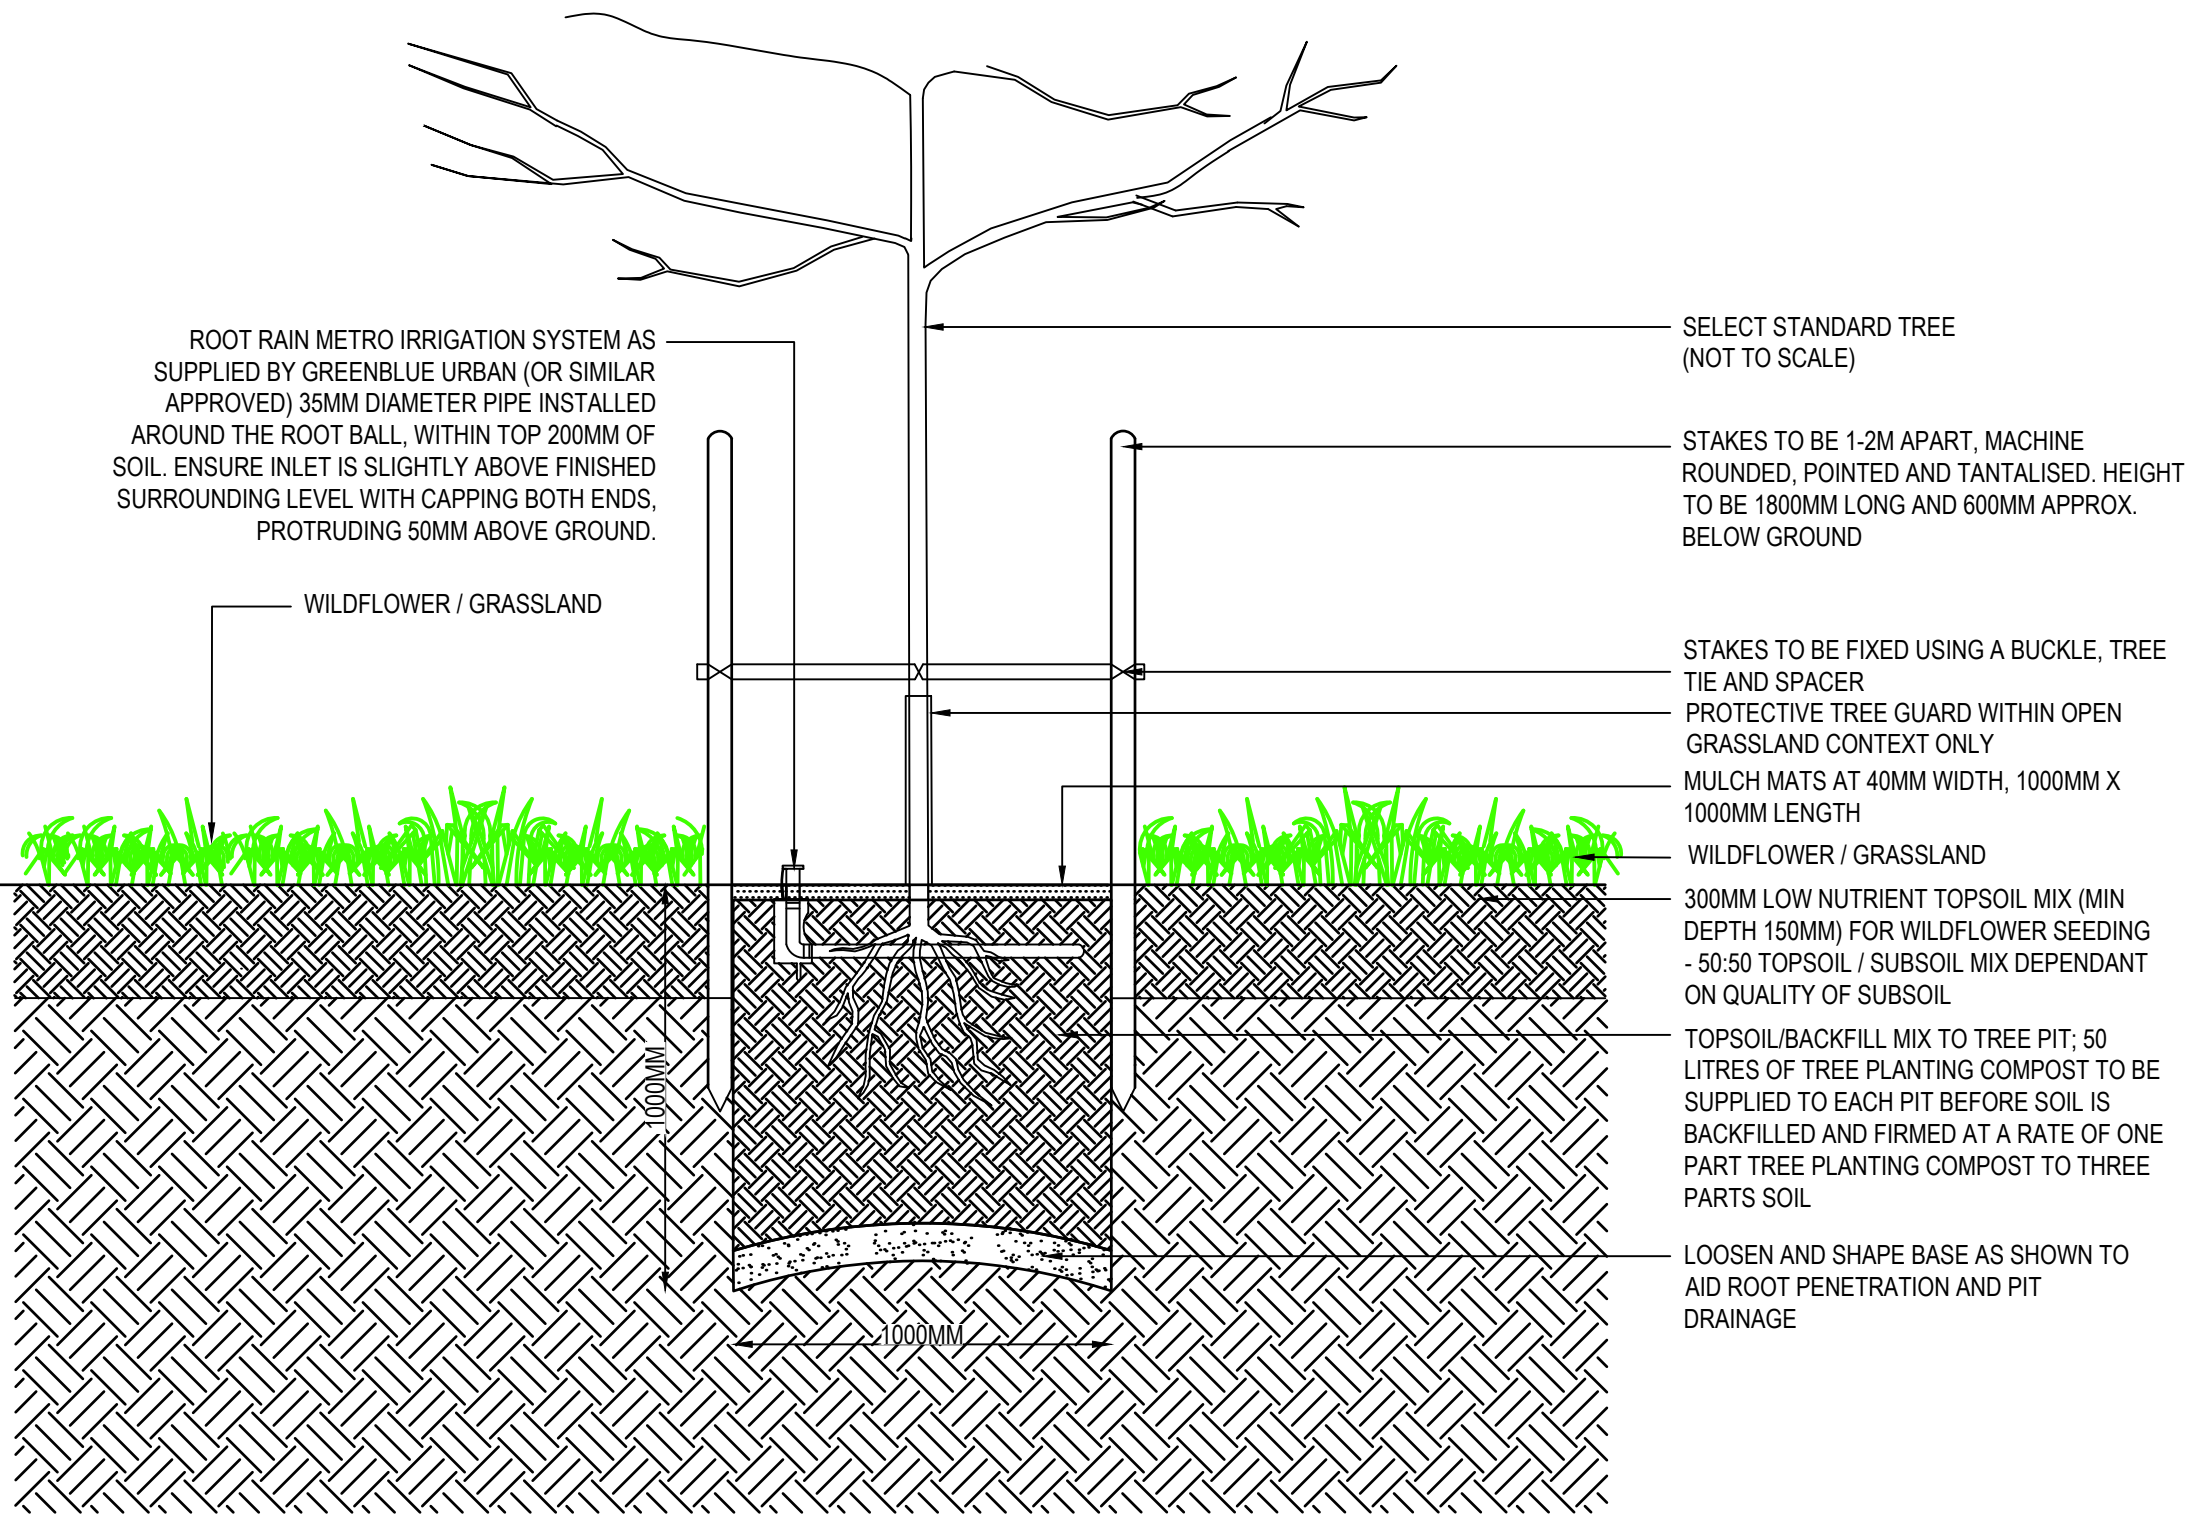

DETAIL 1: TREE IN SOFT
SCALE 1:20

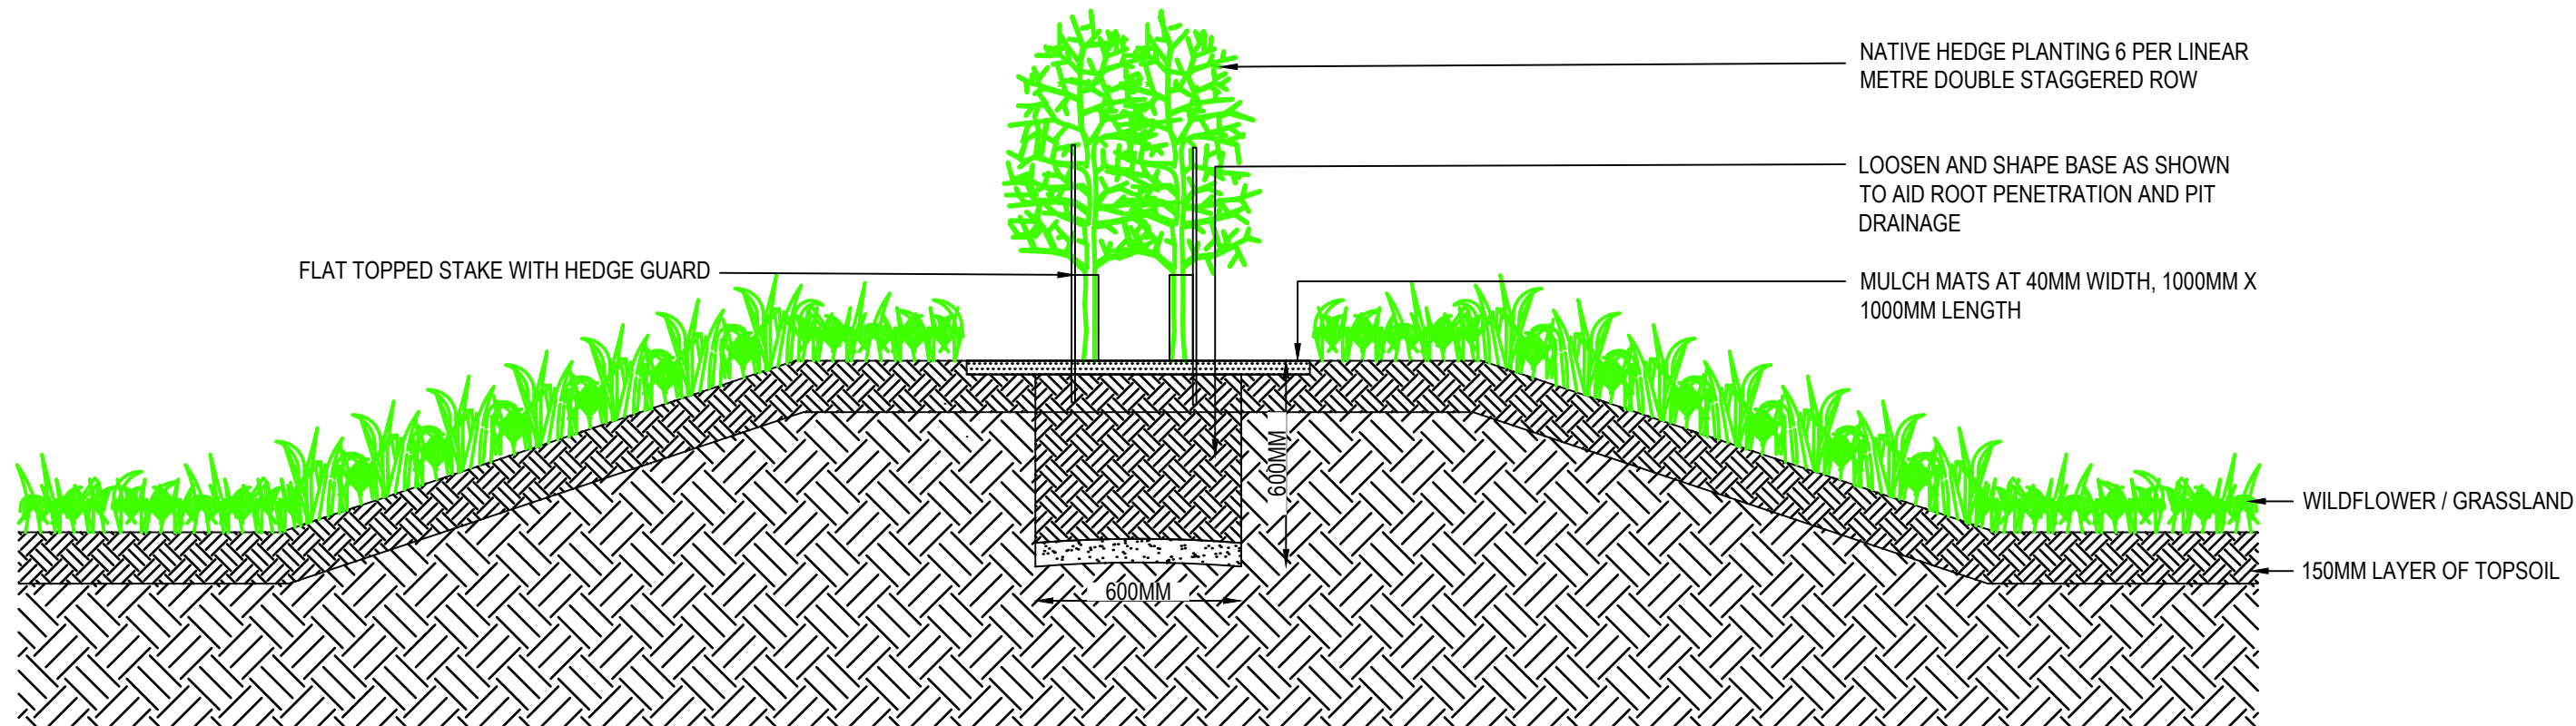

DETAIL 4: HEDGE ON MOUND
SCALE 1:20

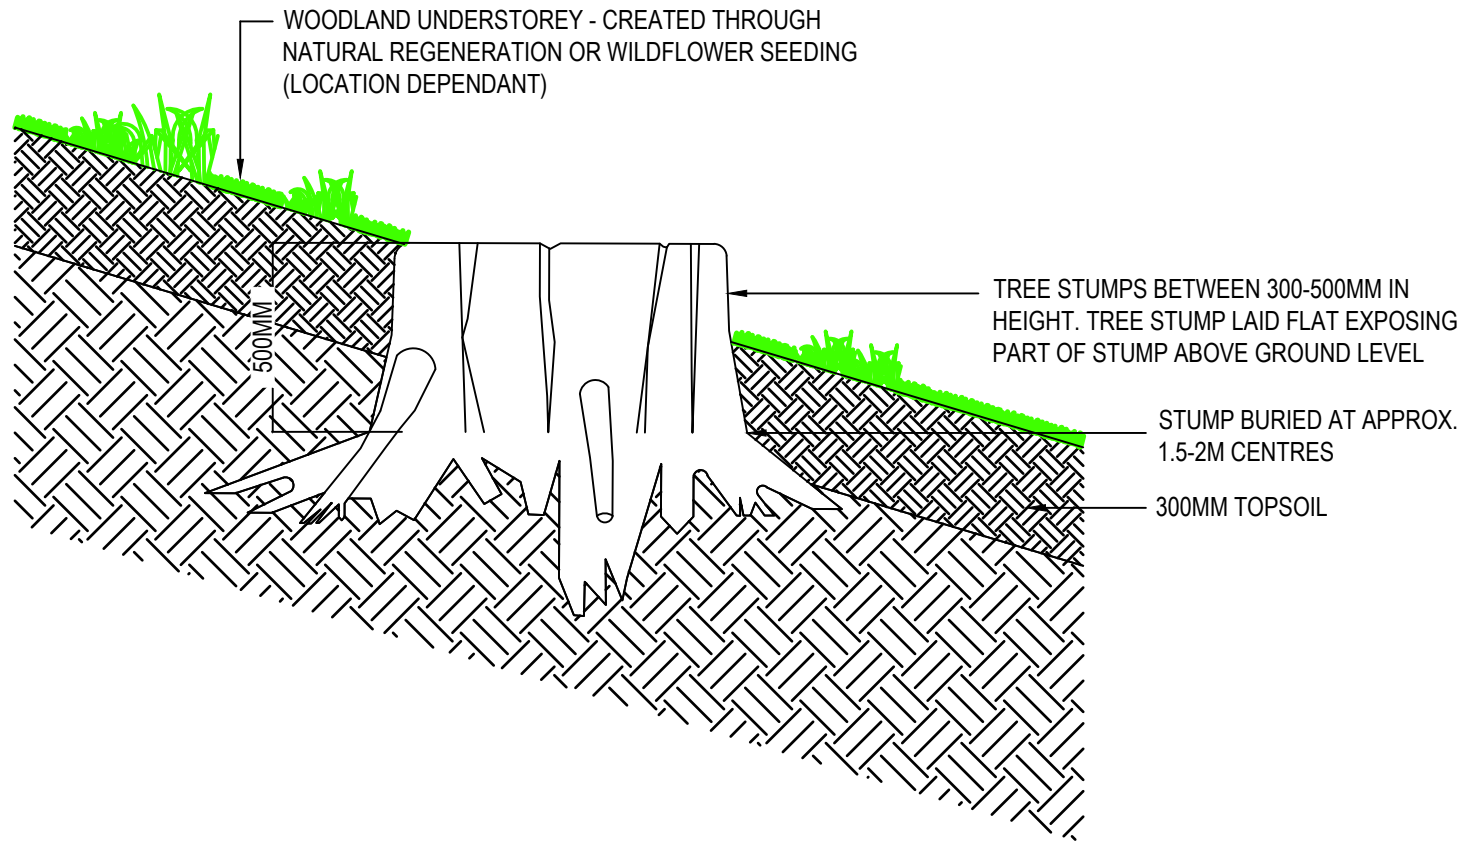


DETAIL 2: TREE STUMP / DEAD WOOD FEATURE
SCALE 1:20




- CONSTRUCTED ON A GENTLE SLOPE TO PREVENT FLOODING
- TO BE AT LEAST 1500MM WIDE AND 500MM DEEP
- SPLIT LOGS, DEAD WOOD, ROCKS AND BRICKS ENSURING PLENTY OF GAPS & LOOSELY FILLED WITH TOPSOIL
- HIBERNACULA TOPPED WITH TOPSOIL AND WILDFLOWER GRASSLAND MIX - EM5

DETAIL 3: HIBERNACULA
SCALE: NTS

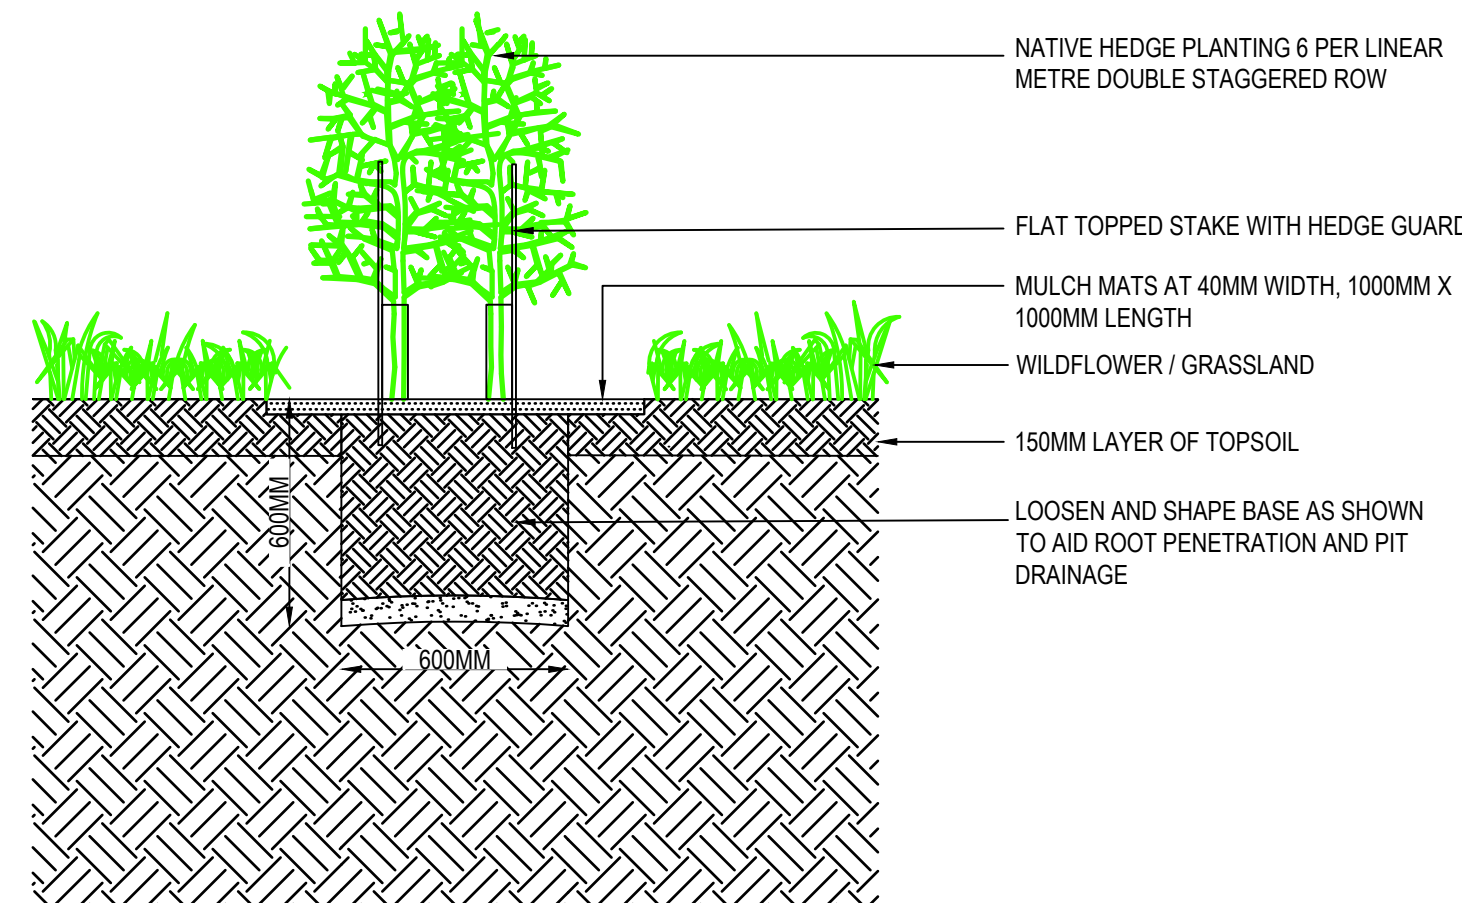

DETAIL 5: HEDGE ADJACENT TO SOFT
SCALE 1:20

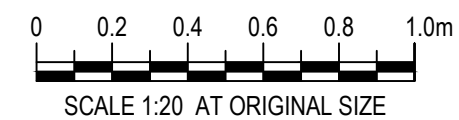

NOTES

1. ALL DIMENSIONS ARE IN MILLIMETRES UNLESS NOTED OTHERWISE (UNO).
2. ALL LEVELS ARE IN METRES TO ORDNANCE DATUM UNO.

REFERENCE DOCUMENTS AND DRAWINGS

HTR-GHD-WL-ZZ-DR-L-0110-115 WETLAND RETAINING STRUCTURE - LANDSCAPE CONSTRUCTION SOFTWARE SHEETS 1-6

P01 FOR COMMENT		SWG	SWG	14/05/2024
Rev	Description	Checked	Approved	Date
Author	ST	Drafting Check	SWG	
Designer	LS	Design Check	SWG	

Telephone: Havant (023) 9249 9888
Fax: Havant (023) 9245 3632
Website: www.portsmouthwater.co.uk
Registered Office: PO Box 8 West Street
Havant Hampshire PO9 1LG
REGISTERED IN ENGLAND No. 2538455



Project No.
12547181

Client PORTSMOUTH WATER

Project HAVANT THICKET RESERVOIR

Status FOR COMMENT Status Code S3

Drawing Title WETLANDS AREA LANDSCAPE CONSTRUCTION DETAILS - SHEET 1

Size
A1

Drawing No. HTR-GHD-WL-ZZ-DR-L-0125 Rev P01